CONTRACT NO. 66720

F.A. RTE.	SECTION	COUNTY	TOTAL SHEETS	SHEET NO.
326	(111CS)W&RS-2,1	GRUNDY	85	25
STA. 25+50	TO STA. 32+00			
FED. ROAD DIST. NO. _	ILLINOIS	FED. AID PROJECT		

NOTES:
1. ALL STORM SEWER TO BE CLASS "A" UNLESS NOTED OTHERWISE.
2. RIM ELEVATIONS & OFFSETS FOR DRAINAGE STRUCTURES CONSTRUCTED IN CONJUNCTION WITH GUTTER OR CURB & GUTTER ARE CALLED OUT TO THE EDGE OF THE GUTTER PAN. ALL OTHER DRAINAGE STRUCTURES ARE CALLED OUT TO THE CENTER OF STRUCTURE.

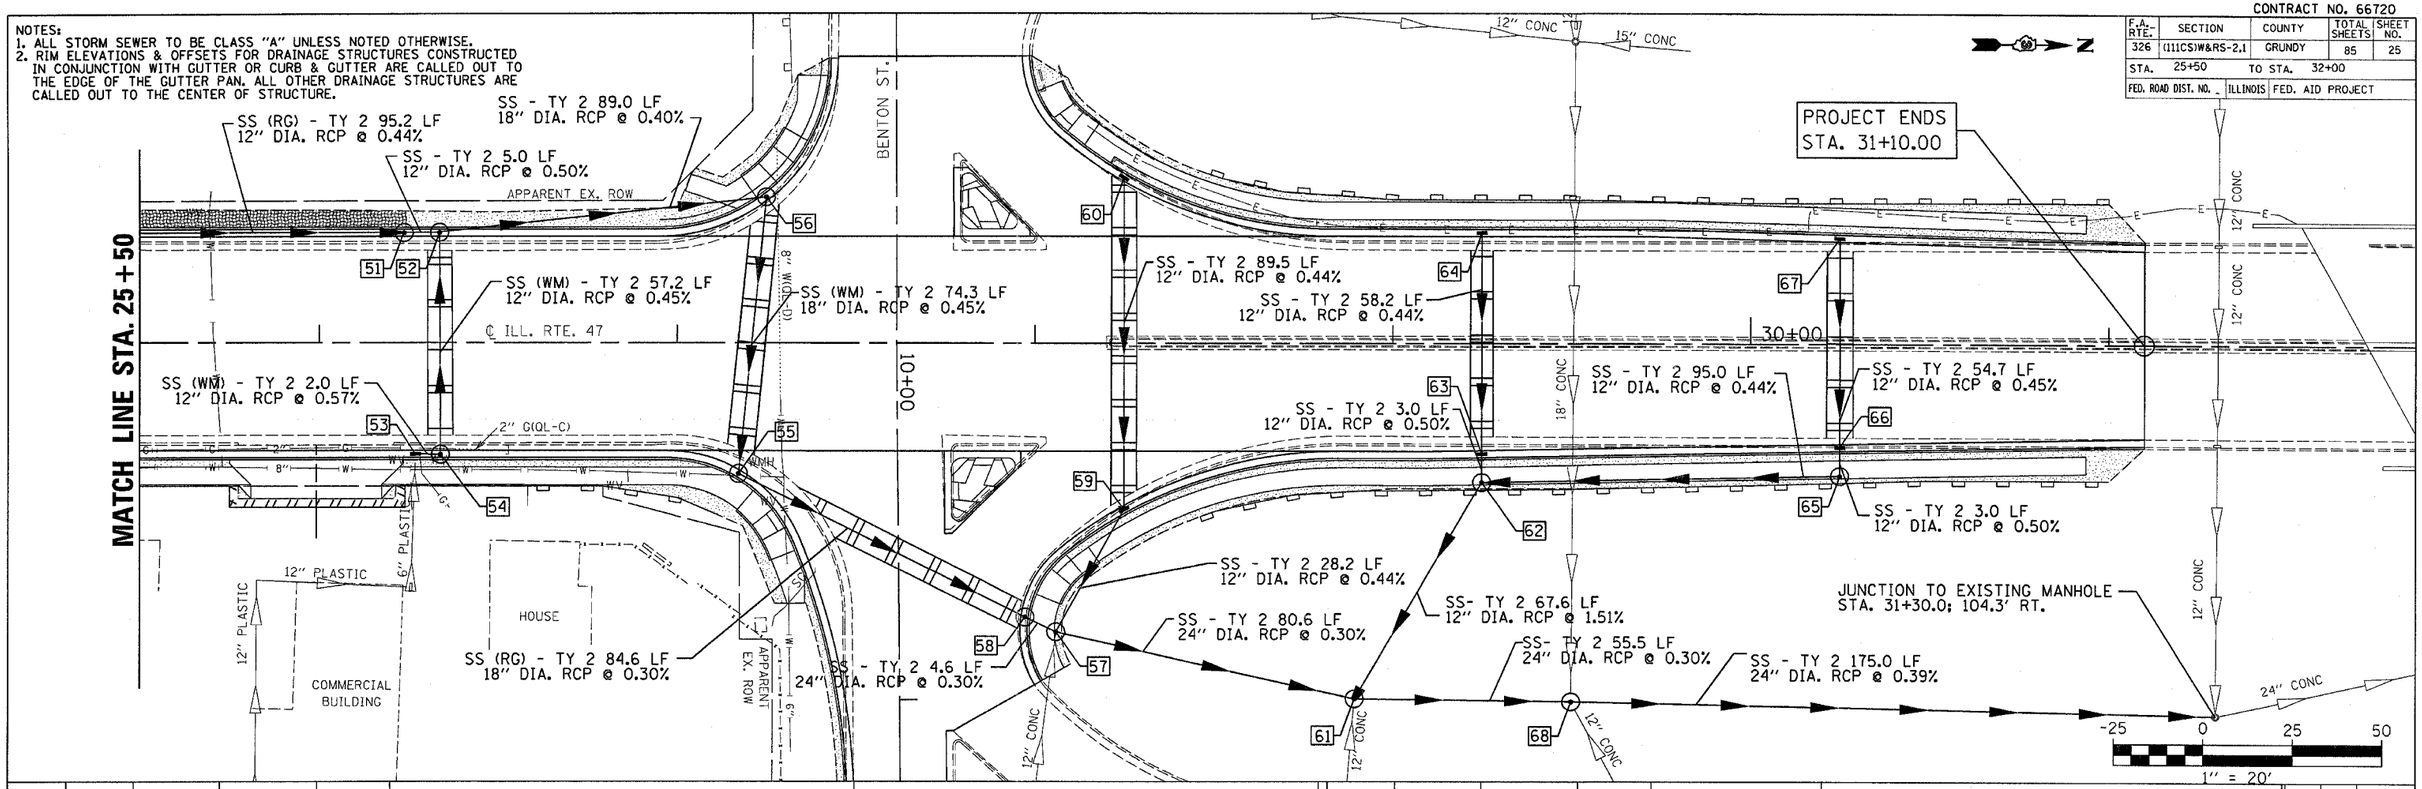

STRUCT NUMBER	STATION	OFFSET	RIM ELEV.	INVERT ELEV.	STRUCTURE TYPE
51	26+23.6	30.0' LT.	525.57	521.73 N; 521.73 S	MANHOLE TYPE A 5' DIA. W/ TYPE 3 FRAME & GRATE
52	26+33.6	30.0' LT.	525.57	521.68 S; 521.68 E; 521.60 N	MANHOLE TYPE A 5' DIA. W/ TYPE 3 FRAME & GRATE
53	26+26.9	30.0' RT.	525.57	522.04 N	INLET TYPE A W/ TYPE 3 FRAME & GRATE
54	26+34.0	30.0' RT.	525.57	521.94 W; 522.02 S	MANHOLE TYPE A 4' DIA. W/ TYPE 3 FRAME & GRATE
55	27+17.1	35.4' RT.	526.31	520.83 W; 520.75 NE	MANHOLE TYPE A 5' DIA. W/ TYPE 3 FRAME & GRATE
56	27+25.0	40.3' LT.	526.25	521.24 S; 521.16 E	MANHOLE TYPE A 5' DIA. W/ TYPE 3 FRAME & GRATE
57	28+05.9	80.8' RT.	526.60	518.76 E; 518.76 NE; 518.76 SW; 523.64 NW	MANHOLE TYPE A 5' DIA. W/ TYPE 1 FRAME CL
58	27+97.2	76.1' RT.	524.99	518.79 NE; 520.50 SW	MANHOLE TYPE A 5' DIA. W/ TYPE 3 FRAME & GRATE
59	28+25.0	45.4' RT.	528.63	524.80 W; 523.80 SE	INLET TYPE B W/ TYPE 3 FRAME & GRATE
60	28+25.0	45.4' LT.	528.58	525.21 E	INLET TYPE A W/ TYPE 3 FRAME & GRATE
61	28+89.4	99.6' RT.	524.93	515.48 N; 518.95 E; 518.50 SW; 520.43 NW	MANHOLE TYPE A 5' DIA. W/ TYPE 1 FRAME CL
62	29+24.9	38.7' RT.	534.34	531.08 N; 530.77 W; 521.50 SE	MANHOLE TYPE A 5' DIA. W/ TYPE 1 FRAME CL
63	29+25.0	29.7' RT.	534.07	530.81 E; 530.81 W	INLET TYPE B W/ TYPE 3 FRAME & GRATE
64	29+25.0	30.1' LT.	534.07	531.08 E	INLET TYPE A W/ TYPE 3 FRAME & GRATE
65	30+24.9	36.7' RT.	539.17	531.52 S; 535.57 W	MANHOLE TYPE A 5' DIA. W/ TYPE 1 FRAME CL
66	30+25.0	27.7' RT.	538.87	535.61 E; 535.61 W	INLET TYPE B W/ TYPE 3 FRAME & GRATE
67	30+25.0	28.5' LT.	538.87	535.87 E	INLET TYPE A W/ TYPE 3 FRAME & GRATE
68	29+49.9	100.4' RT.	524.40	514.30 N; 515.30 S; 518.43 E; 514.30 W	MANHOLE TYPE A 5' DIA. W/ TYPE 1 FRAME CL

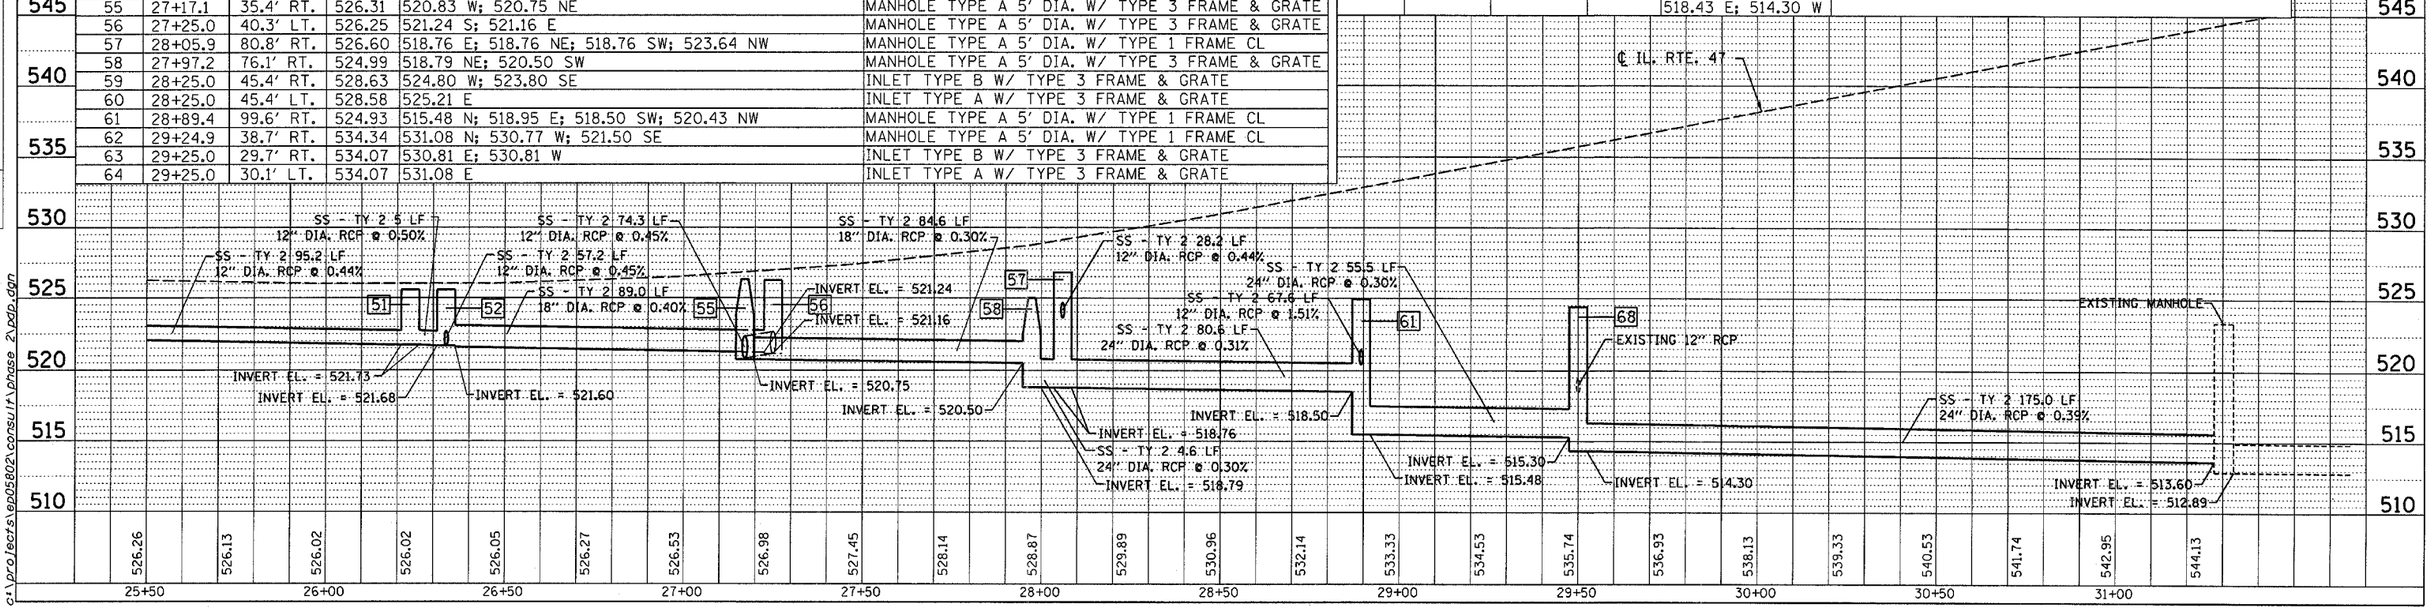

PLAN — SURVEYED / PLOTTED / ALIGNMENT CHECKED / R.O.W. CHECKED / CADD FILE NAME — NOTE BOOK NO. ___ — BY — DATE

PROFILE — SURVEYED / PLOTTED / GRADES CHECKED / GAL. NOTED / STRUCTURE NOTATIONS CHKD — NOTE BOOK NO. ___ — BY — DATE

May 15, 2008 - 04:04:32 PM
c:\projects\ep05802\consult\phase 2\pdp.dgn

REVISED 5-15-08 MJ

IL ROUTE 47 - DRAINAGE & EROSION CONTROL PLANS