EX SN 059-0023 - SIX SPANS AT 51'-3", 50'-4 1/4 ", 50'-4 1/4 ", 50'-6 1/4 ", 50'-1 1/2 " AND 51'-8". SPANS 1, 4, 5 AND 6 ARE STEEL BEAM AND CONCRETE DECK, SPANS 2 AND 3 ARE PPC DECK BEAMS (21" DEPTH), 304-3" BK - BK OF ABUTMENTS, 33'-0" O - O DECK, SOLID CONCRETE PIERS, STEEL - PILE BENTS AT STA 103+90 (℄ PIER #2)

PROPOSED STRUCTURE - 4 SPANS, 2 AT 84'-2 1/2" (LOB), 2 AT 77'-2 1/2" (LOB) PRECAST PRESTRESSED CONCRETE I-BEAMS, 325'-0" BK - BK OF INTEGRAL ABUTMENTS (SPILL - THRU), SOLID CONCRETE PIERS, 39'-2" OUT - OUT OF DECK, 0° SKEW AT ℄ STA 104+41.00

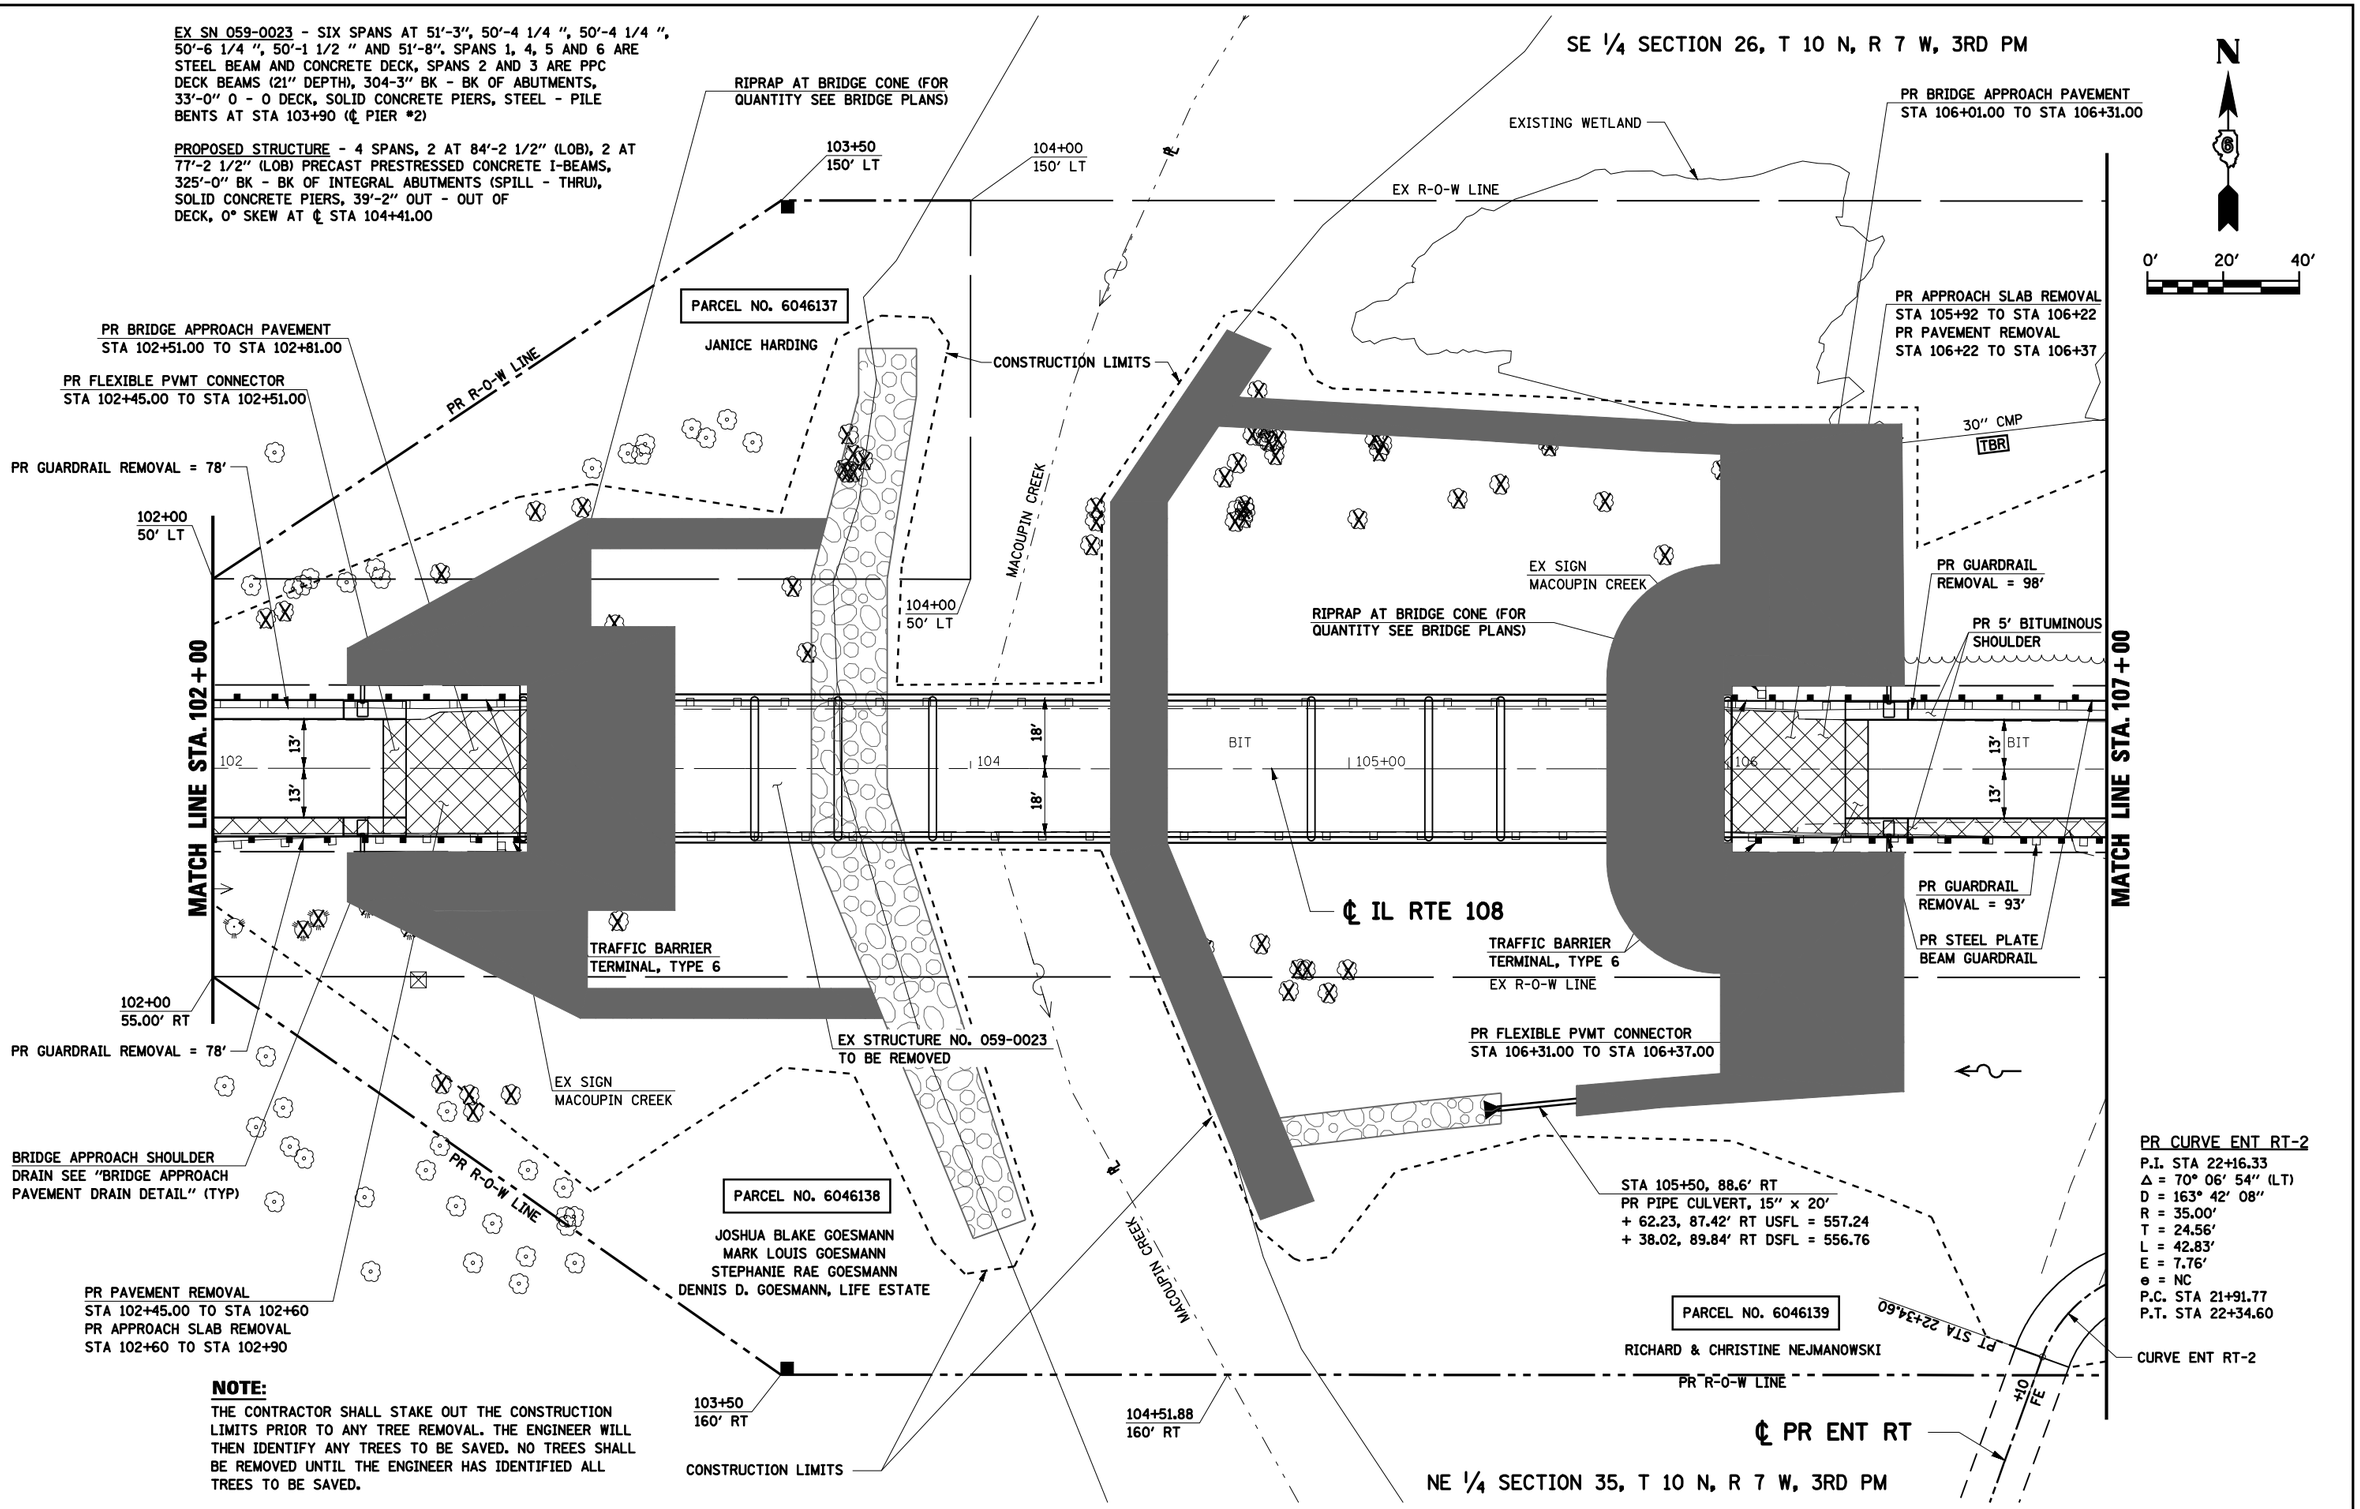

NOTE:

THE CONTRACTOR SHALL STAKE OUT THE CONSTRUCTION LIMITS PRIOR TO ANY TREE REMOVAL. THE ENGINEER WILL THEN IDENTIFY ANY TREES TO BE SAVED. NO TREES SHALL BE REMOVED UNTIL THE ENGINEER HAS IDENTIFIED ALL TREES TO BE SAVED.

FILE NAME = C:\Projects\d653603\se_final\8006p102.sht	USER NAME = laughlnrl	DESIGNED -	REVISED -	STATE OF ILLINOIS DEPARTMENT OF TRANSPORTATION	PLAN SHEET
		DRAWN - AAD	REVISED -		
	PLOT SCALE = 40.0000 ' / IN.	CHECKED -	REVISED -		
	PLOT DATE = May-15-2008 03:16:43PM	DATE - 10-22-07	REVISED -		SCALE: 1" = 20' SHEET NO. OF SHEETS STA. 102+00 TO STA. 107+00

F.A.P. RTE.	SECTION	COUNTY	TOTAL SHEETS	SHEET NO.
769	110B-2	MACOUPIN	98	24
		CONTRACT NO. 72813		
FED. ROAD DIST. NO. 6	ILLINOIS	FED. AID PROJECT		