CONTRACT NO. 76949

F.A.S. RTE.	SECTION	COUNTY	TOTAL SHEETS	SHEET NO.
1832	5BR-2	WASHINGTON	97	92
STA. 1512+00.00		TO STA. 1513+50.00		
FED. ROAD DIST. NO. _	ILLINOIS	FED. AID PROJECT		

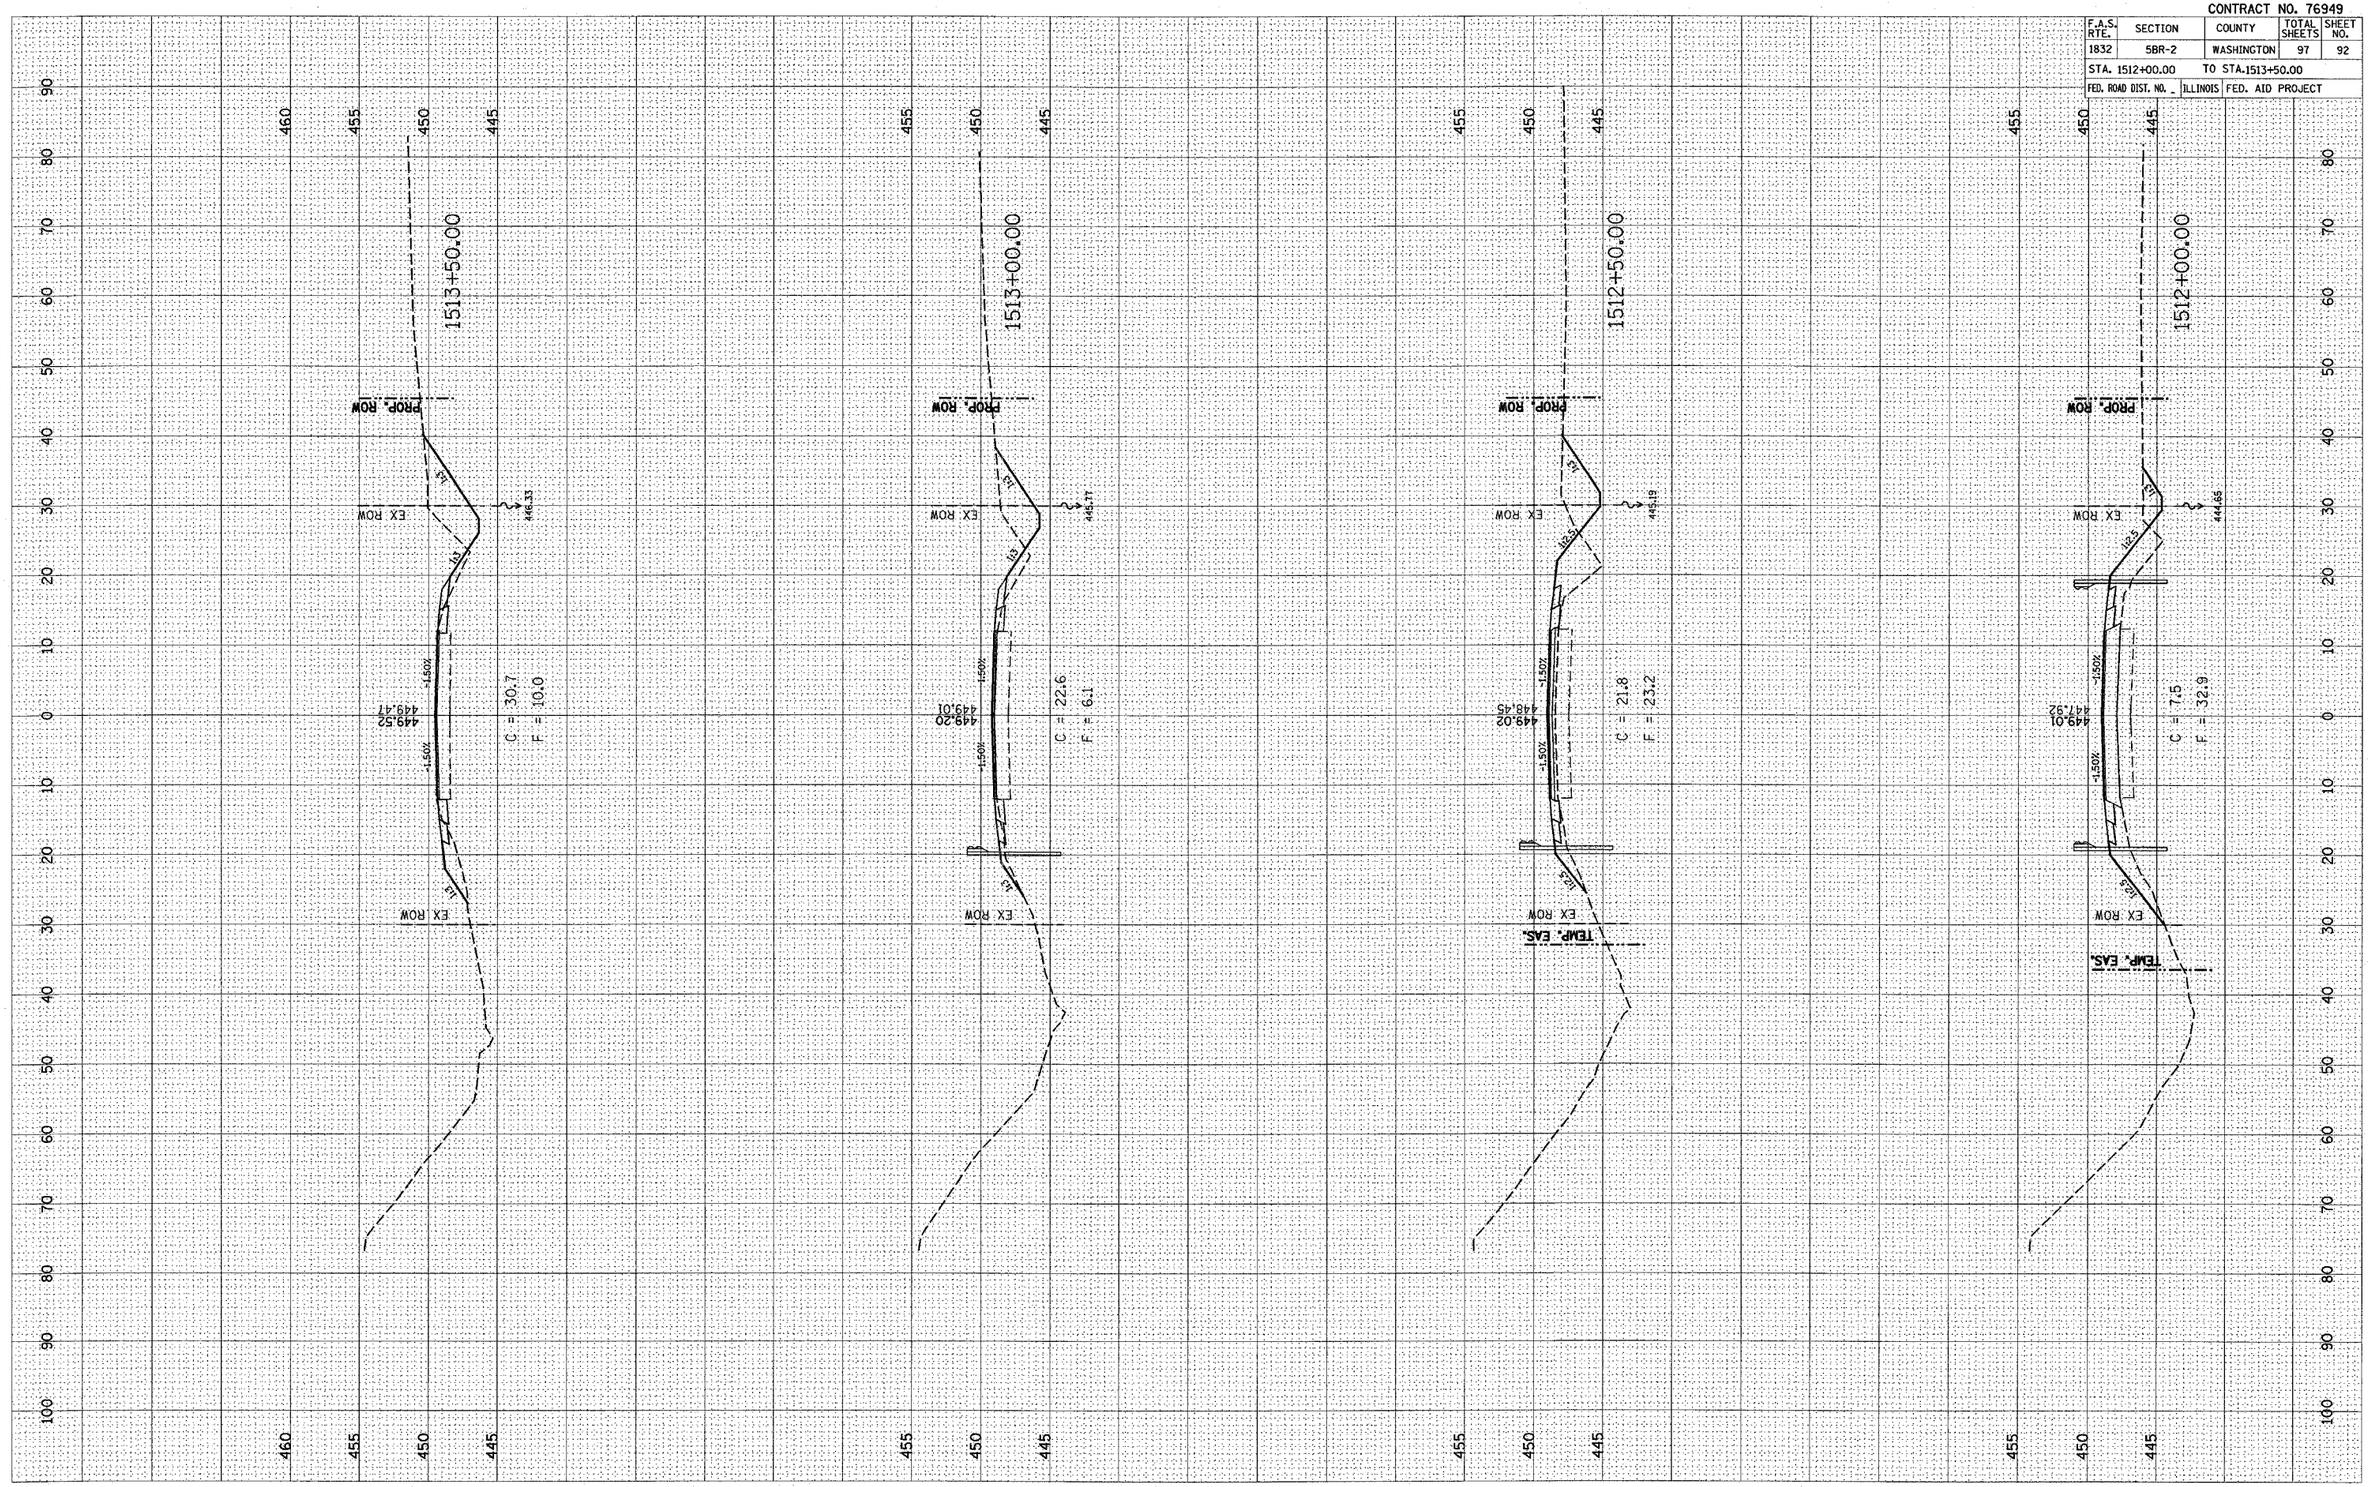

FINAL SURVEY
NOTE BOOK
NO.

	BY	DATE
SURVEYED		
PLOTTED		
TOPO DATE		
AREAS		
AREAS CHECKED		

ORIGINAL SURVEY
NO.

	BY	DATE
SURVEYED		
PLOTTED		
TOPO DATE		
AREAS		
AREAS CHECKED		

PLOT DATE = 12/7/2007
FILE NAME = c:\projects\ed0915\plan\sheet\ed0915sht.dgn
PLOT SCALE = 10.0000 ' / IN.
USER NAME = galinh

SN 095-0078

1512+00.00 1513+50.00