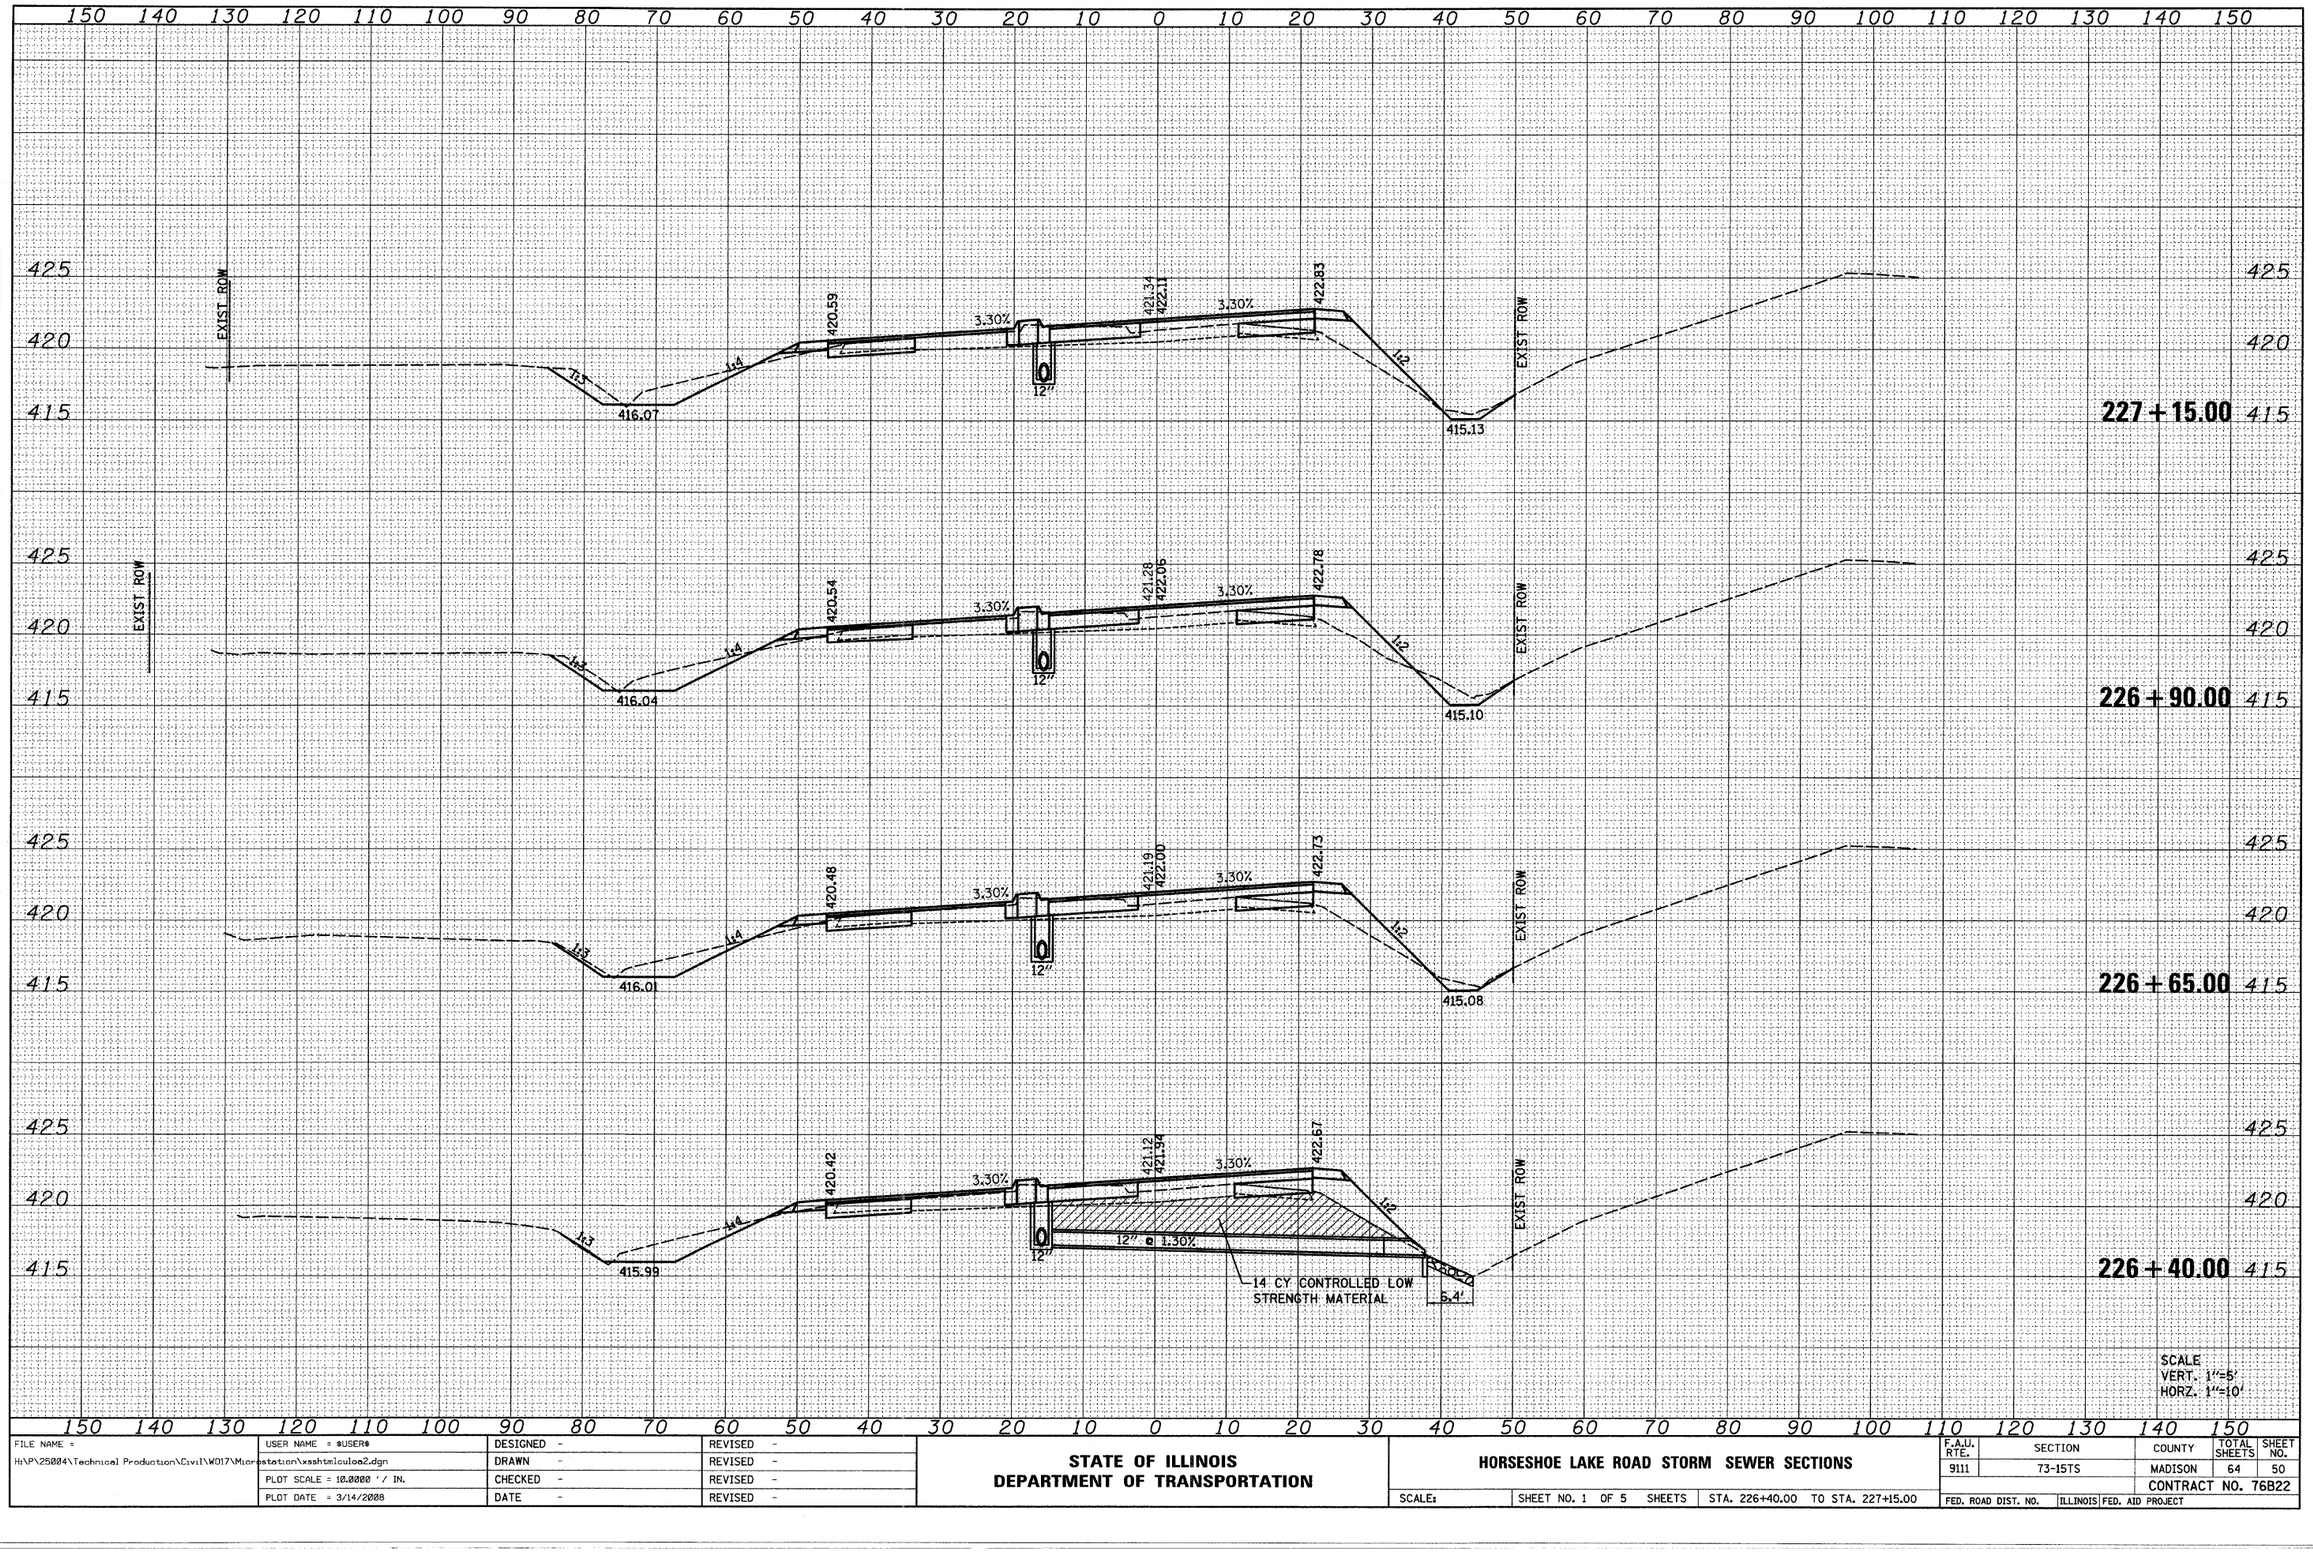

SCALE
VERT. 1"=5'
HORZ. 1"=10'

FINAL SURVEY	BY	DATE
SURVEYED		
PLOTTED		
NOTE BOOK	TEMPLATE	
NO.	AREAS	
	AREAS CHECKED	

ORIGINAL SURVEY	BY	DATE
SURVEYED		
PLOTTED		
NOTE BOOK	TEMPLATE	
NO.	AREAS	
	AREAS CHECKED	

FILE NAME = H:\PV25004\Technical Production\Civil\W017\Microstation\xssht1culoa2.dgn	USER NAME = @USER@	DESIGNED -	REVISED -
		DRAWN -	REVISED -
	PLOT SCALE = 10.0000 ' / IN.	CHECKED -	REVISED -
	PLOT DATE = 3/14/2008	DATE -	REVISED -

STATE OF ILLINOIS
DEPARTMENT OF TRANSPORTATION

HORSESHOE LAKE ROAD STORM SEWER SECTIONS

SCALE: | SHEET NO. 1 OF 5 SHEETS | STA. 226+40.00 TO STA. 227+15.00

F.A.U. RTE.	SECTION	COUNTY	TOTAL SHEETS	SHEET NO.
9111	73-15TS	MADISON	64	50
		CONTRACT NO. 76B22		
FED. ROAD DIST. NO.	ILLINOIS	FED. AID PROJECT		