CONTRACT NO. 78034

FAP RTE	SECTION	COUNTY	TOTAL SHEETS	SHEET NO.
873	107BR-1	FRANKLIN	73	31
STA.		TO STA.		
FED. ROAD DIST. NO.	ILLINOIS	FED. AID PROJECT		

STATE OF ILLINOIS
DEPARTMENT OF TRANSPORTATION

					SHEET NO. 4
F.A.P. 873	107B-DR	FRANKLIN	2.0	1.5	9 SHEETS

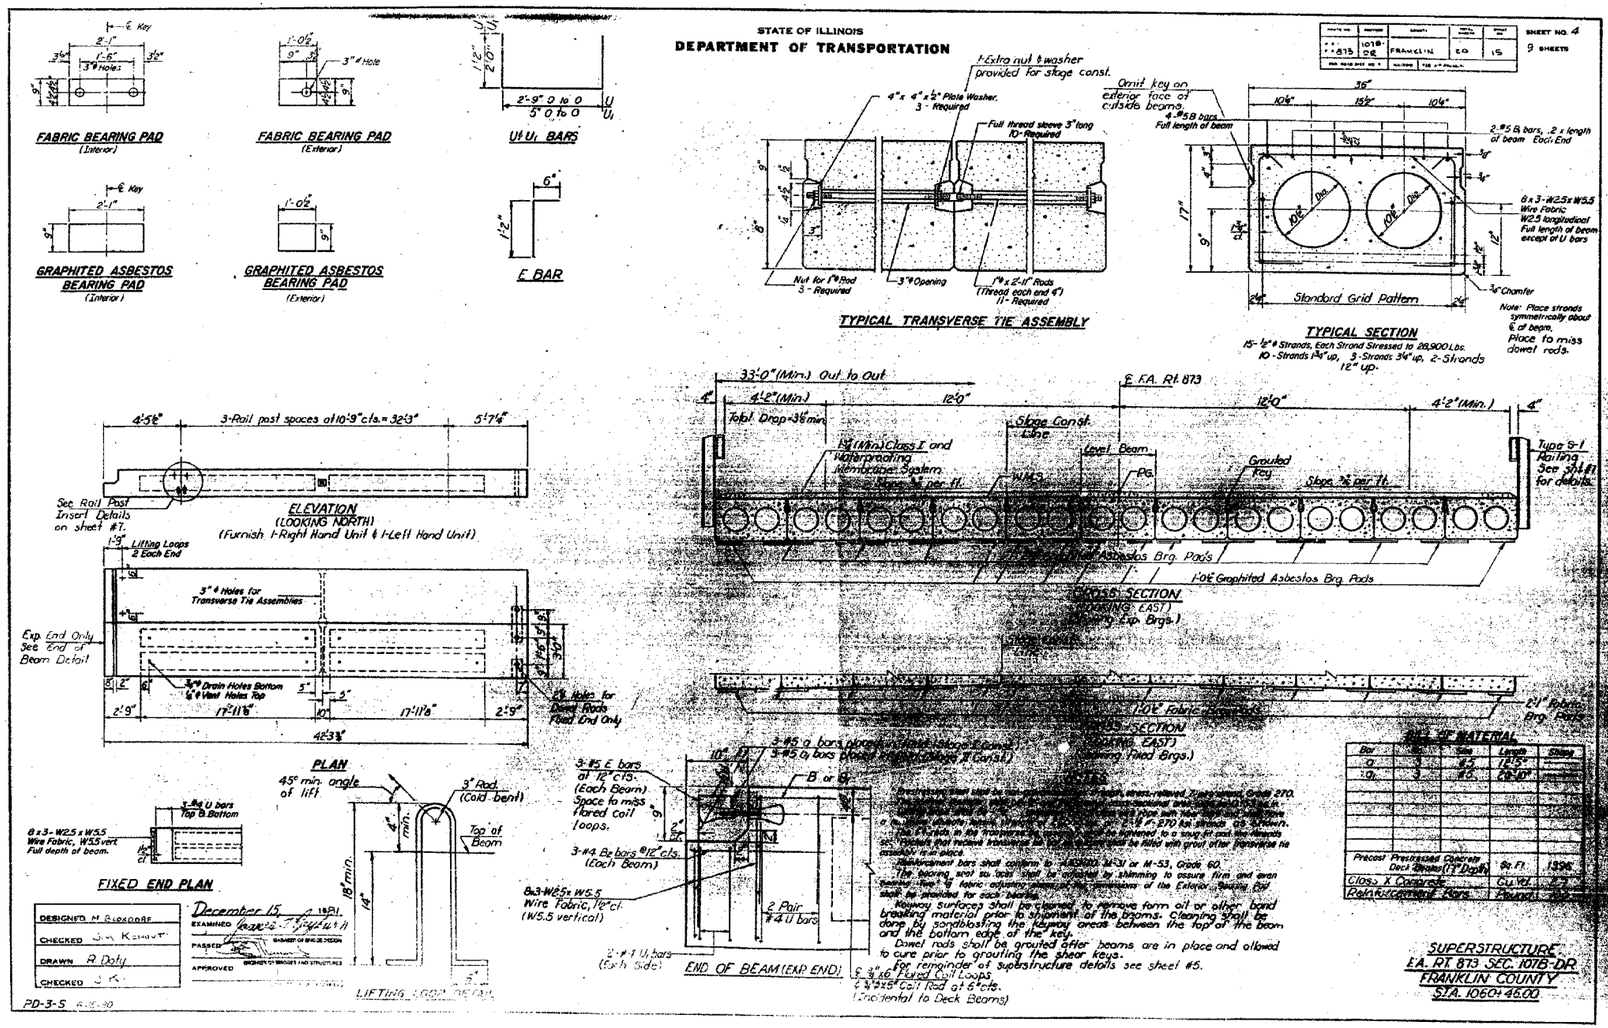

DESIGNED	M. Bixkorse
CHECKED	J. Kennett
DRAWN	R. Daly
CHECKED	J. K.

December 15, 2 18 P.M.
EXAMINED
PASSED
APPROVED
ENGINEER OF BRIDGE DESIGN
ENGINEER OF BRIDGES AND STRUCTURES

PD-3-S 6-18-80

ESCA CONSULTANTS, INC.

DESIGNED BY:	DAJ	03/08
DRAWN BY:	HAS	03/08
CHECKED BY:	MTD	03/08
APPROVED BY:	RDP	04/08

FOR INFORMATION ONLY

EXISTING STRUCTURE PLANS
FAP RTE 873 (IL 149)
SECTION 107BR-1
FRANKLIN COUNTY