CONTRACT NO. 78034

F.A.P RTE.	SECTION	COUNTY	TOTAL SHEETS	SHEET NO.
782	111BR-1	GALLATIN	73	72
STA. 355+00		TO STA. 357+50		
FED. ROAD DIST. NO.	ILLINOIS	FED. AID PROJECT		

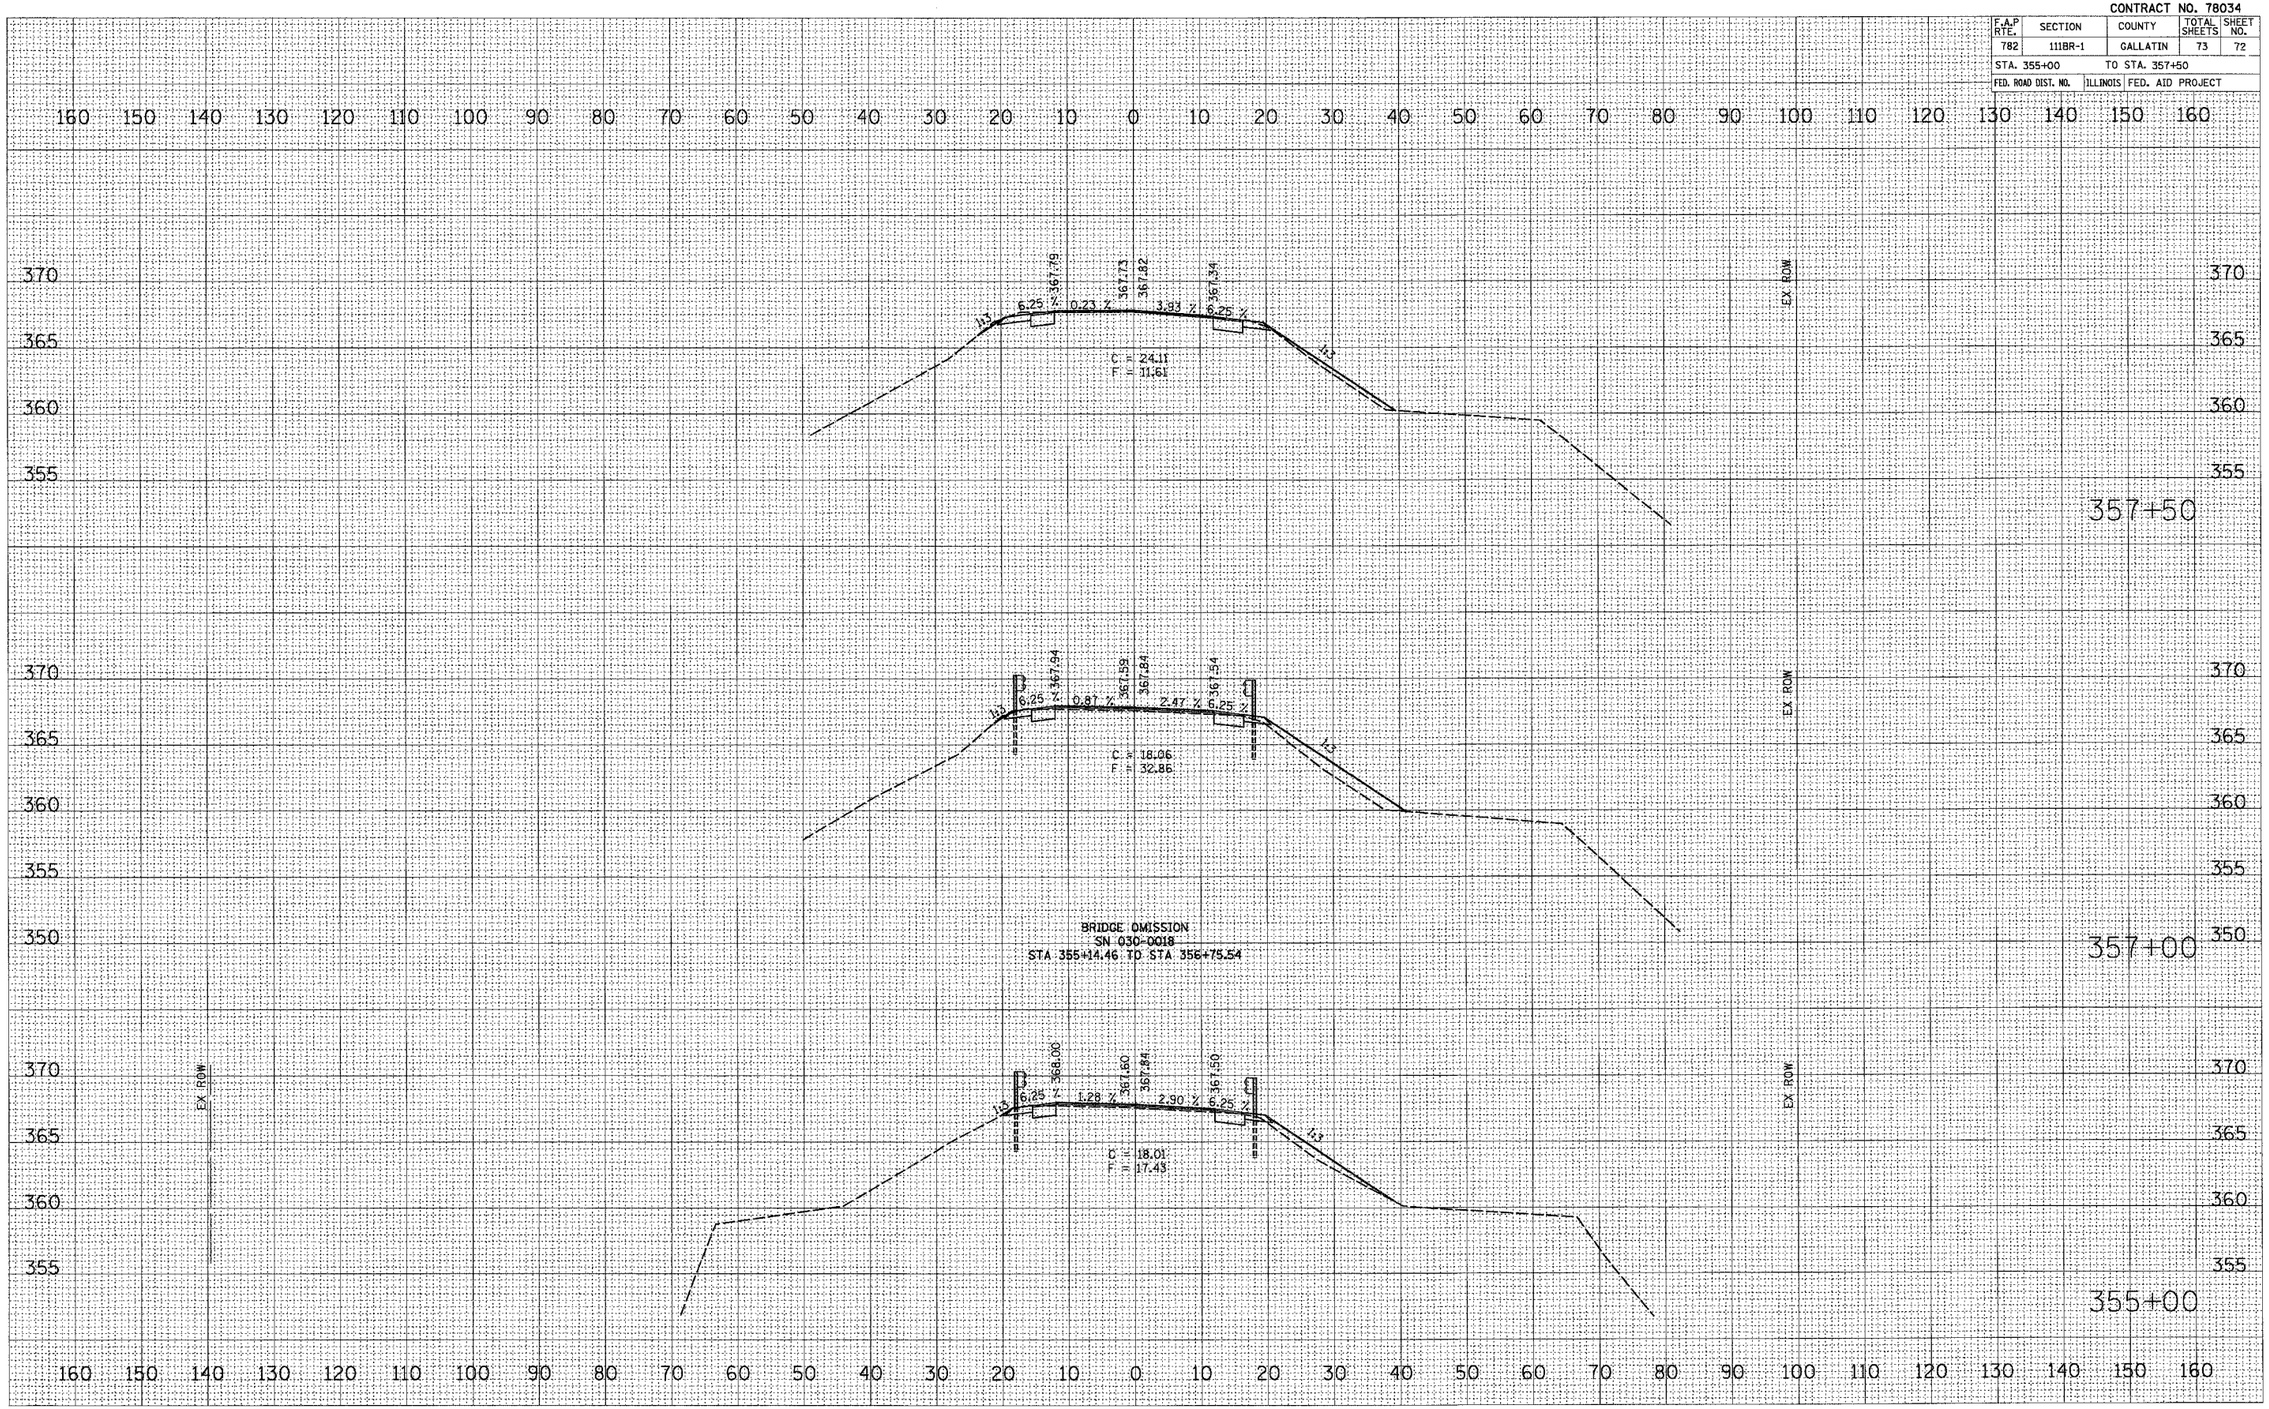

ORIGINAL SURVEY	SURVEYED	DATE
NOTE BOOK	PLOTTED	
NO.	TEMPLATE	
	AREAS	
	AREAS CHECKED	

PLOT DATE = 04/17/2008
FILE NAME = m:\d8\cor-1\tol-sheets.dgn
FILE SIZE = 16.0524 / 1%
USER NAME = CFC