85418

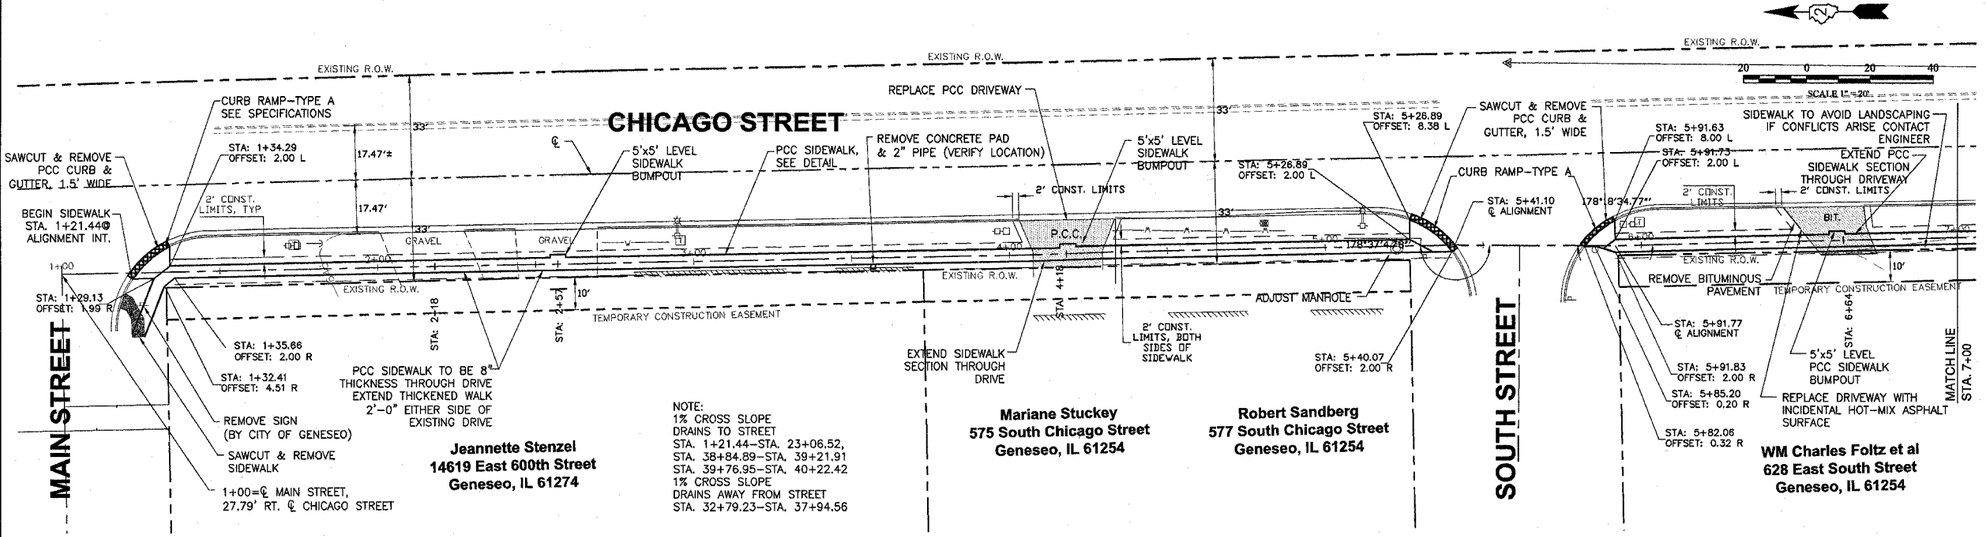

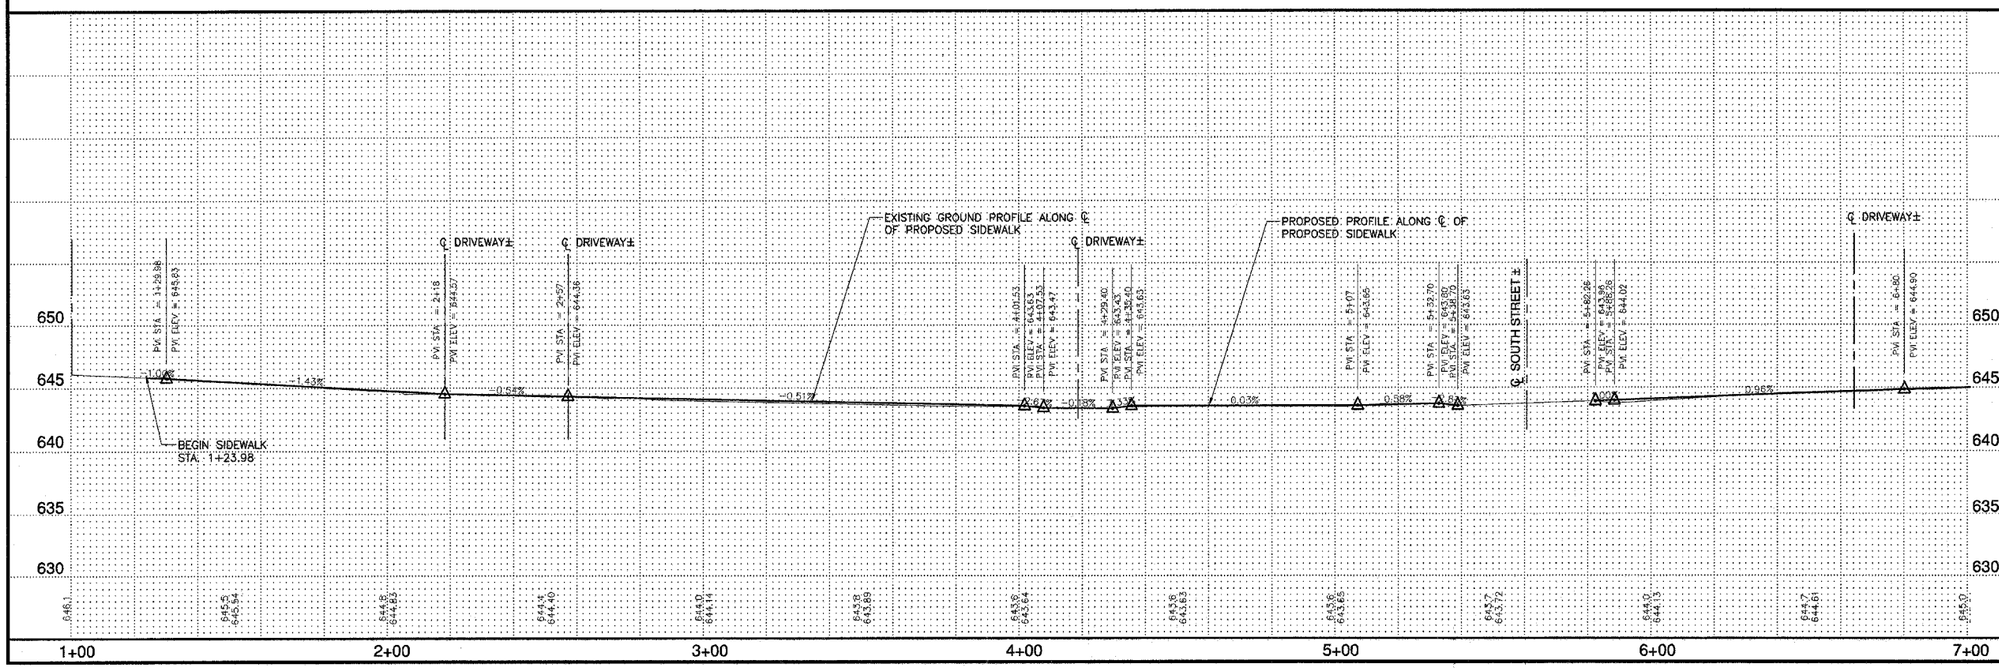

REVISIONS		
No.	DESCRIPTION	DATE
1	IDOT REVIEW	6-6-07
2	IDOT REVIEW	9-28-07
3	IDOT REVIEW	11-14-07
4	IDOT FINAL REVIEW	12-17-07
5	GENESEO ADDITION	1-16-08

Missman STANLEY & ASSOCIATES, P.C.
Civil Engineering•Environmental Services•GIS•Landscape Architecture•Surveying
1011 27th Avenue Rock Island, Illinois 61201-6040
Phone (309) 788-7644 Fax (309) 788-7691

SOUTH CHICAGO ST. SIDEWALK
Geneseo, Illinois

PLAN AND PROFILES

Missman Project No: A07-L019

File Name: CS 101 SHEETS.dwg

© COPYRIGHT 2003 ALL RIGHTS RESERVED

Drawn By: SJD

Checked By: BJV

Date: JULY 2007