ROUTE NO.	SECTION	COUNTY	TOTAL SHEETS	SHEET NO.
CH 2	*	BROWN	21	20

STA. 21+00.00 TO STA. 21+50.00

FED. ROAD DIST. NO. 7	ILLINOIS	PROJECT BRS-1582(106)

*05-00064-00-BR CONTRACT # 93469

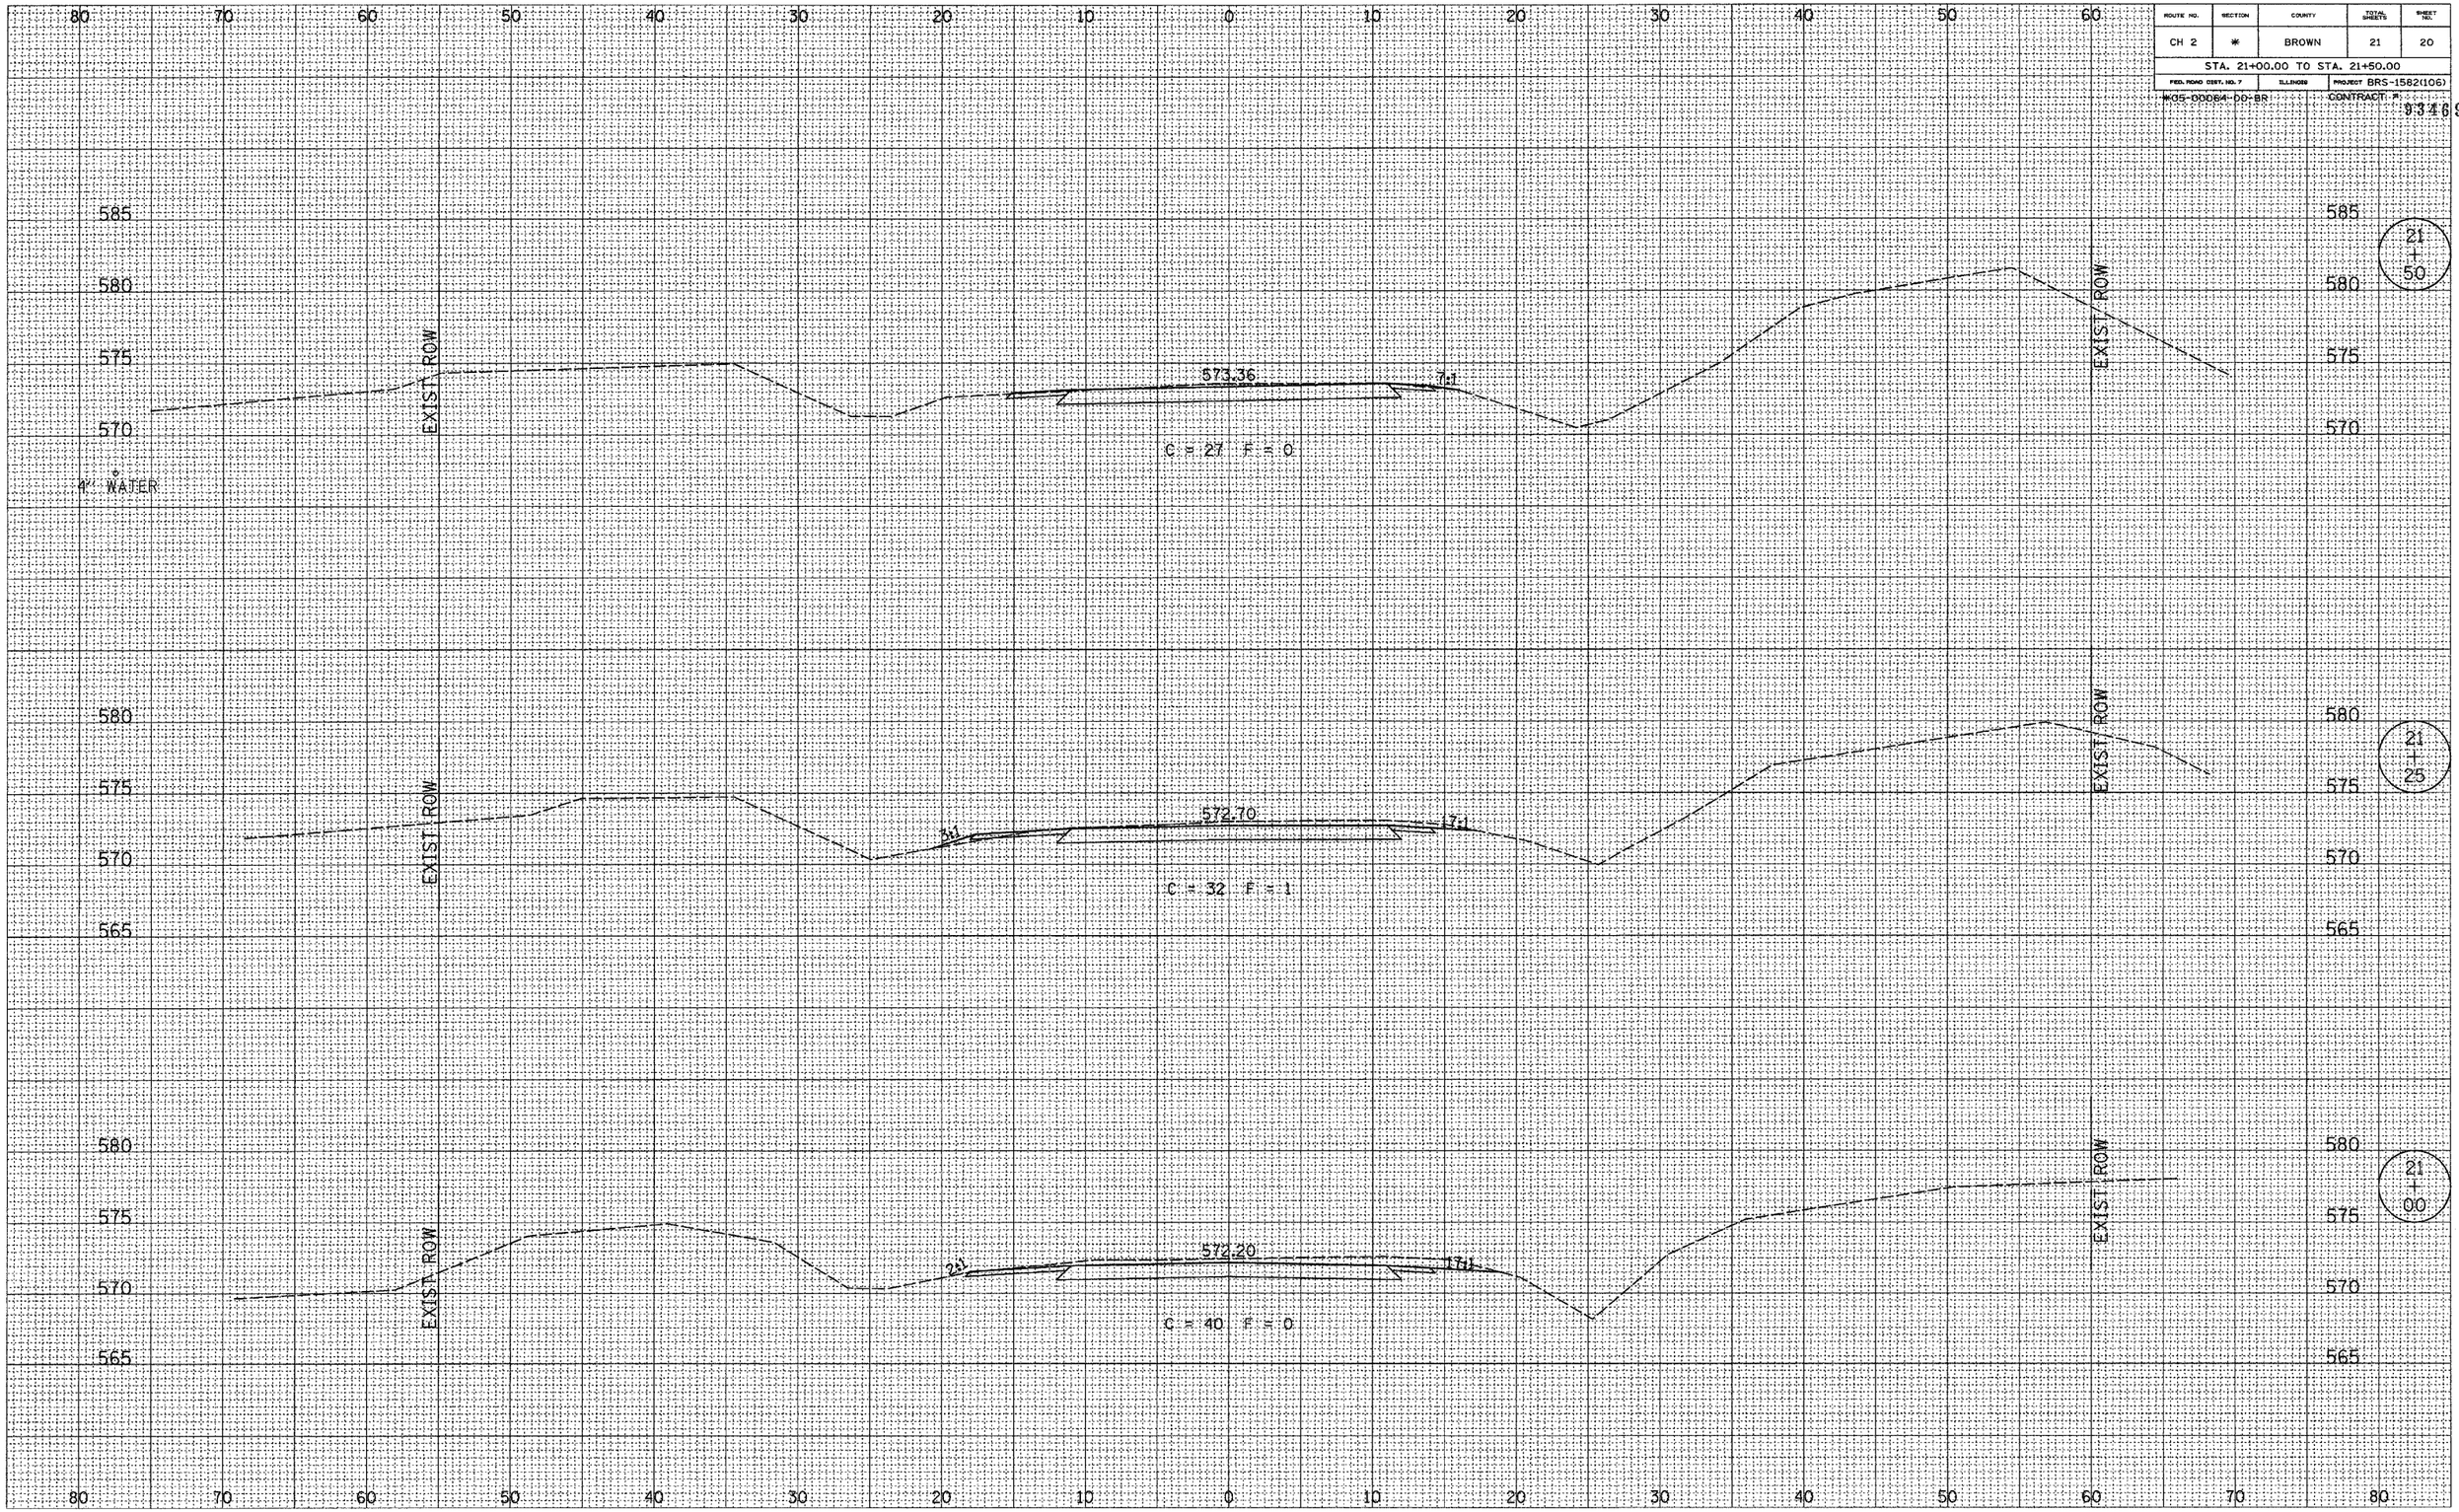

FINAL SURVEY | NOTE BOOK | NO. | SURVEYED | PLOTTED | TEMPLATE | AREAS | AREAS CHECKED | BY | DATE

ORIGINAL SURVEY | NOTE BOOK | NO. | SURVEYED | PLOTTED | TEMPLATE | AREAS | AREAS CHECKED | BY | DATE