| T.R. RTE. | SECTION | COUNTY | TOTAL SHEETS | SHEET NO. |
|---|---|---|---|---|
| 50 | 05-03104-00-BR | JERSEY | 12 | 11 |
| | | CONTRACT NO. 97334 | | |
| FED. ROAD DIST. NO. | ILLINOIS | FED. AID PROJECT | | |

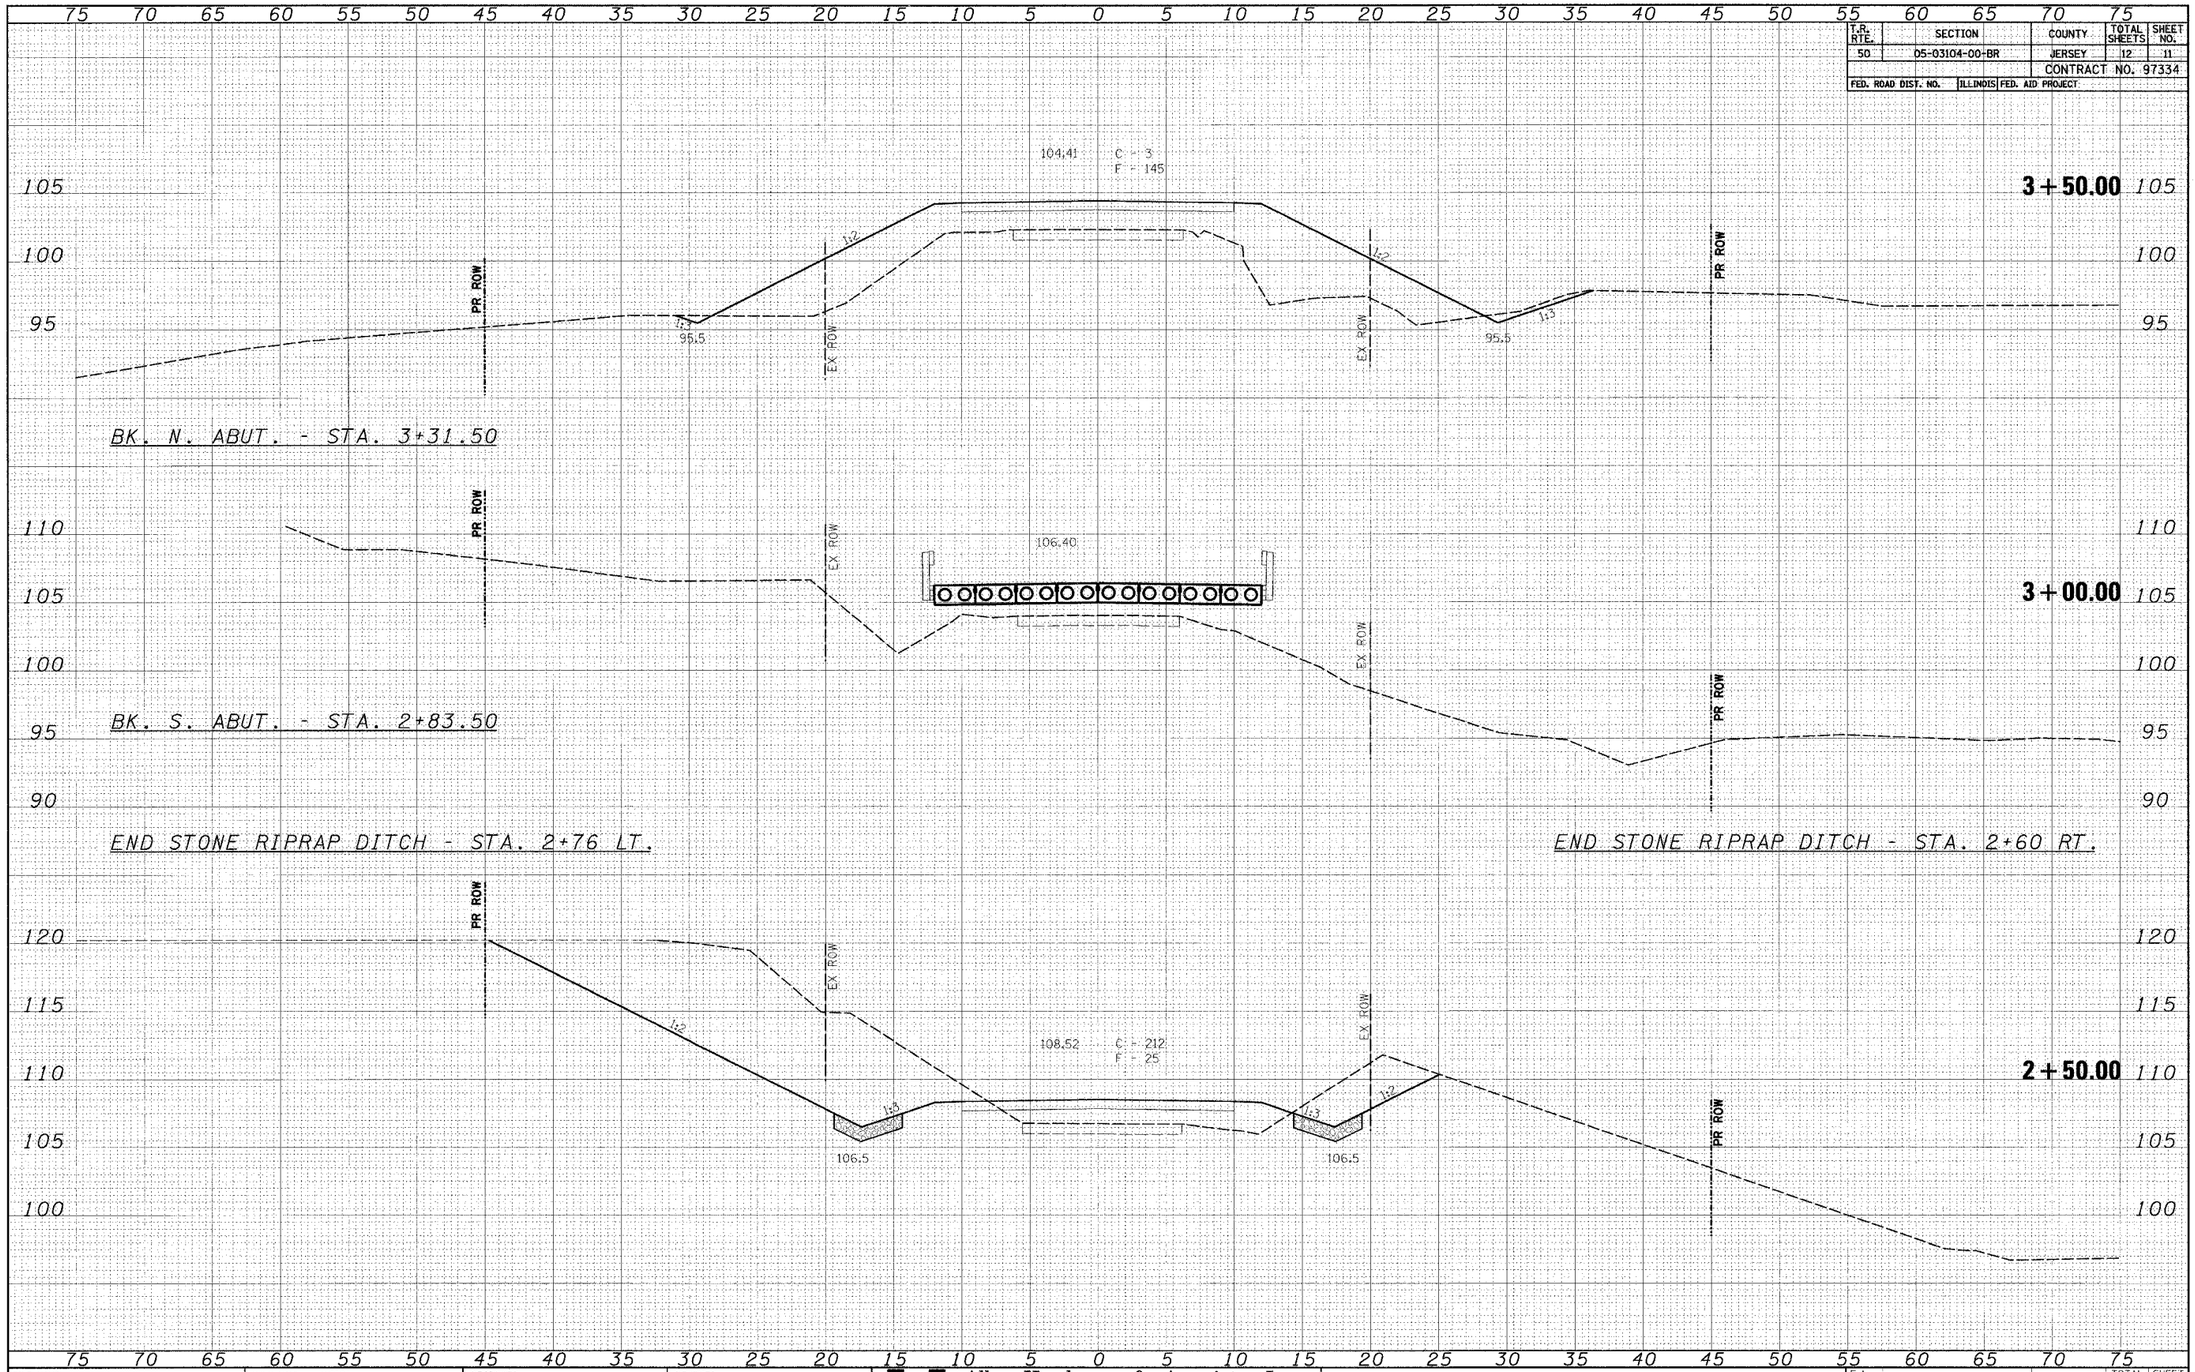


| | | | |
|---|---|---|---|
| FILE NAME = #FILE# | USER NAME = #USER# | DESIGNED - | REVISED - |
| | | DRAWN - | REVISED - |
| | PLOT SCALE = #SCALE# | CHECKED - | REVISED - |
| | PLOT DATE = #DATE# | DATE - | REVISED - |

Allen Henderson & Associates, Inc.
Civil and Structural Engineers Springfield, IL.
62703 Phone: (217)544-8033 IL. Design Firm
No. 184-001907

**CROSS SECTIONS**

SCALE: | SHEET NO. OF SHEETS | STA. 2+50.00 TO STA. 3+50.00

| F.A. RTE. | SECTION | COUNTY | TOTAL SHEETS | SHEET NO. |
|---|---|---|---|---|
| 50 | 05-03104-00-BR | JERSEY | 12 | 11 |
| | | CONTRACT NO. | | |
| FED. ROAD DIST. NO. | ILLINOIS | FED. AID PROJECT | | |