| F.A.U. RTE. | SECTION | COUNTY | TOTAL SHEETS | SHEET NO. |
|---|---|---|---|---|
| 9315 | 05-00032-02-PV | MONROE | 55 | 34 |
| STA. | | TO STA. | | |
| FED. ROAD DIST. NO. | | ILLINOIS | FED. AID PROJECT | |

CONTRACT NO. 97349

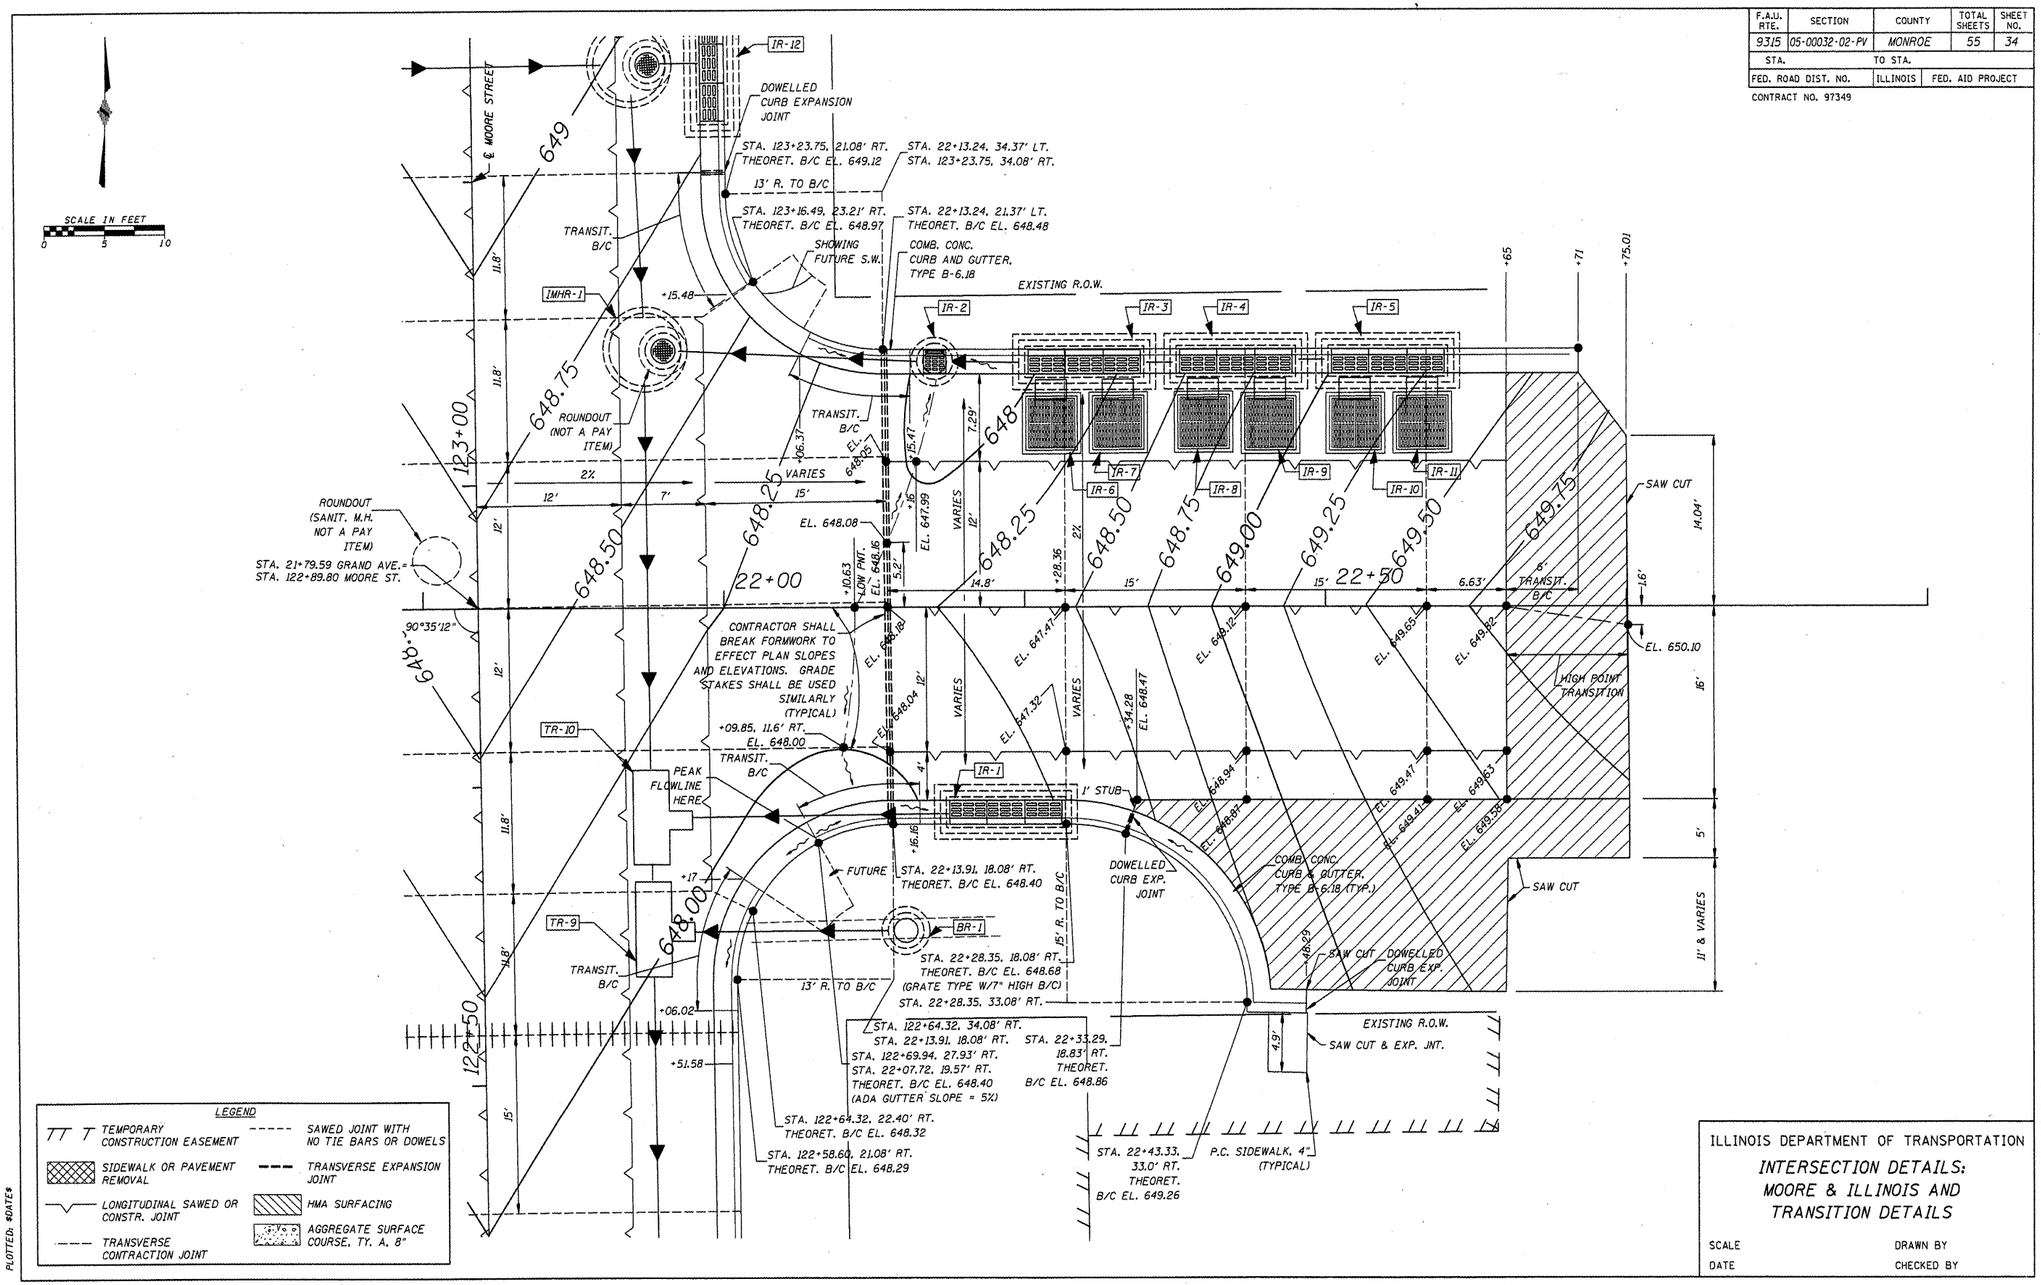


ILLINOIS DEPARTMENT OF TRANSPORTATION

*INTERSECTION DETAILS: MOORE & ILLINOIS AND TRANSITION DETAILS*

SCALE | DRAWN BY

DATE | CHECKED BY

CADD FILE: /5881/5881-intersectdt13.dgn
PLOTTED: $DATE$

H.M. & G. NO. 5881

HENRY, MEISENHEIMER & GENDE, INC., 1075 LAKE RD., P.O. BOX 70, CARLYLE, ILLINOIS 62231 (618)-594-3711 WWW.HMGENGINEERS.COM