F.A. RTE.	SECTION	COUNTY	TOTAL SHEETS	SHEET NO.
9315	05-00032-02-PV	MONROE	55	36
STA.	TO STA.			
FED. ROAD DIST. NO.	ILLINOIS	FED. AID PROJECT		

DATE	BY	SURVEYED PLOTTED TEMPLATE AREAS CHECKED	FINAL SURVEY NOTE BOOK NO.

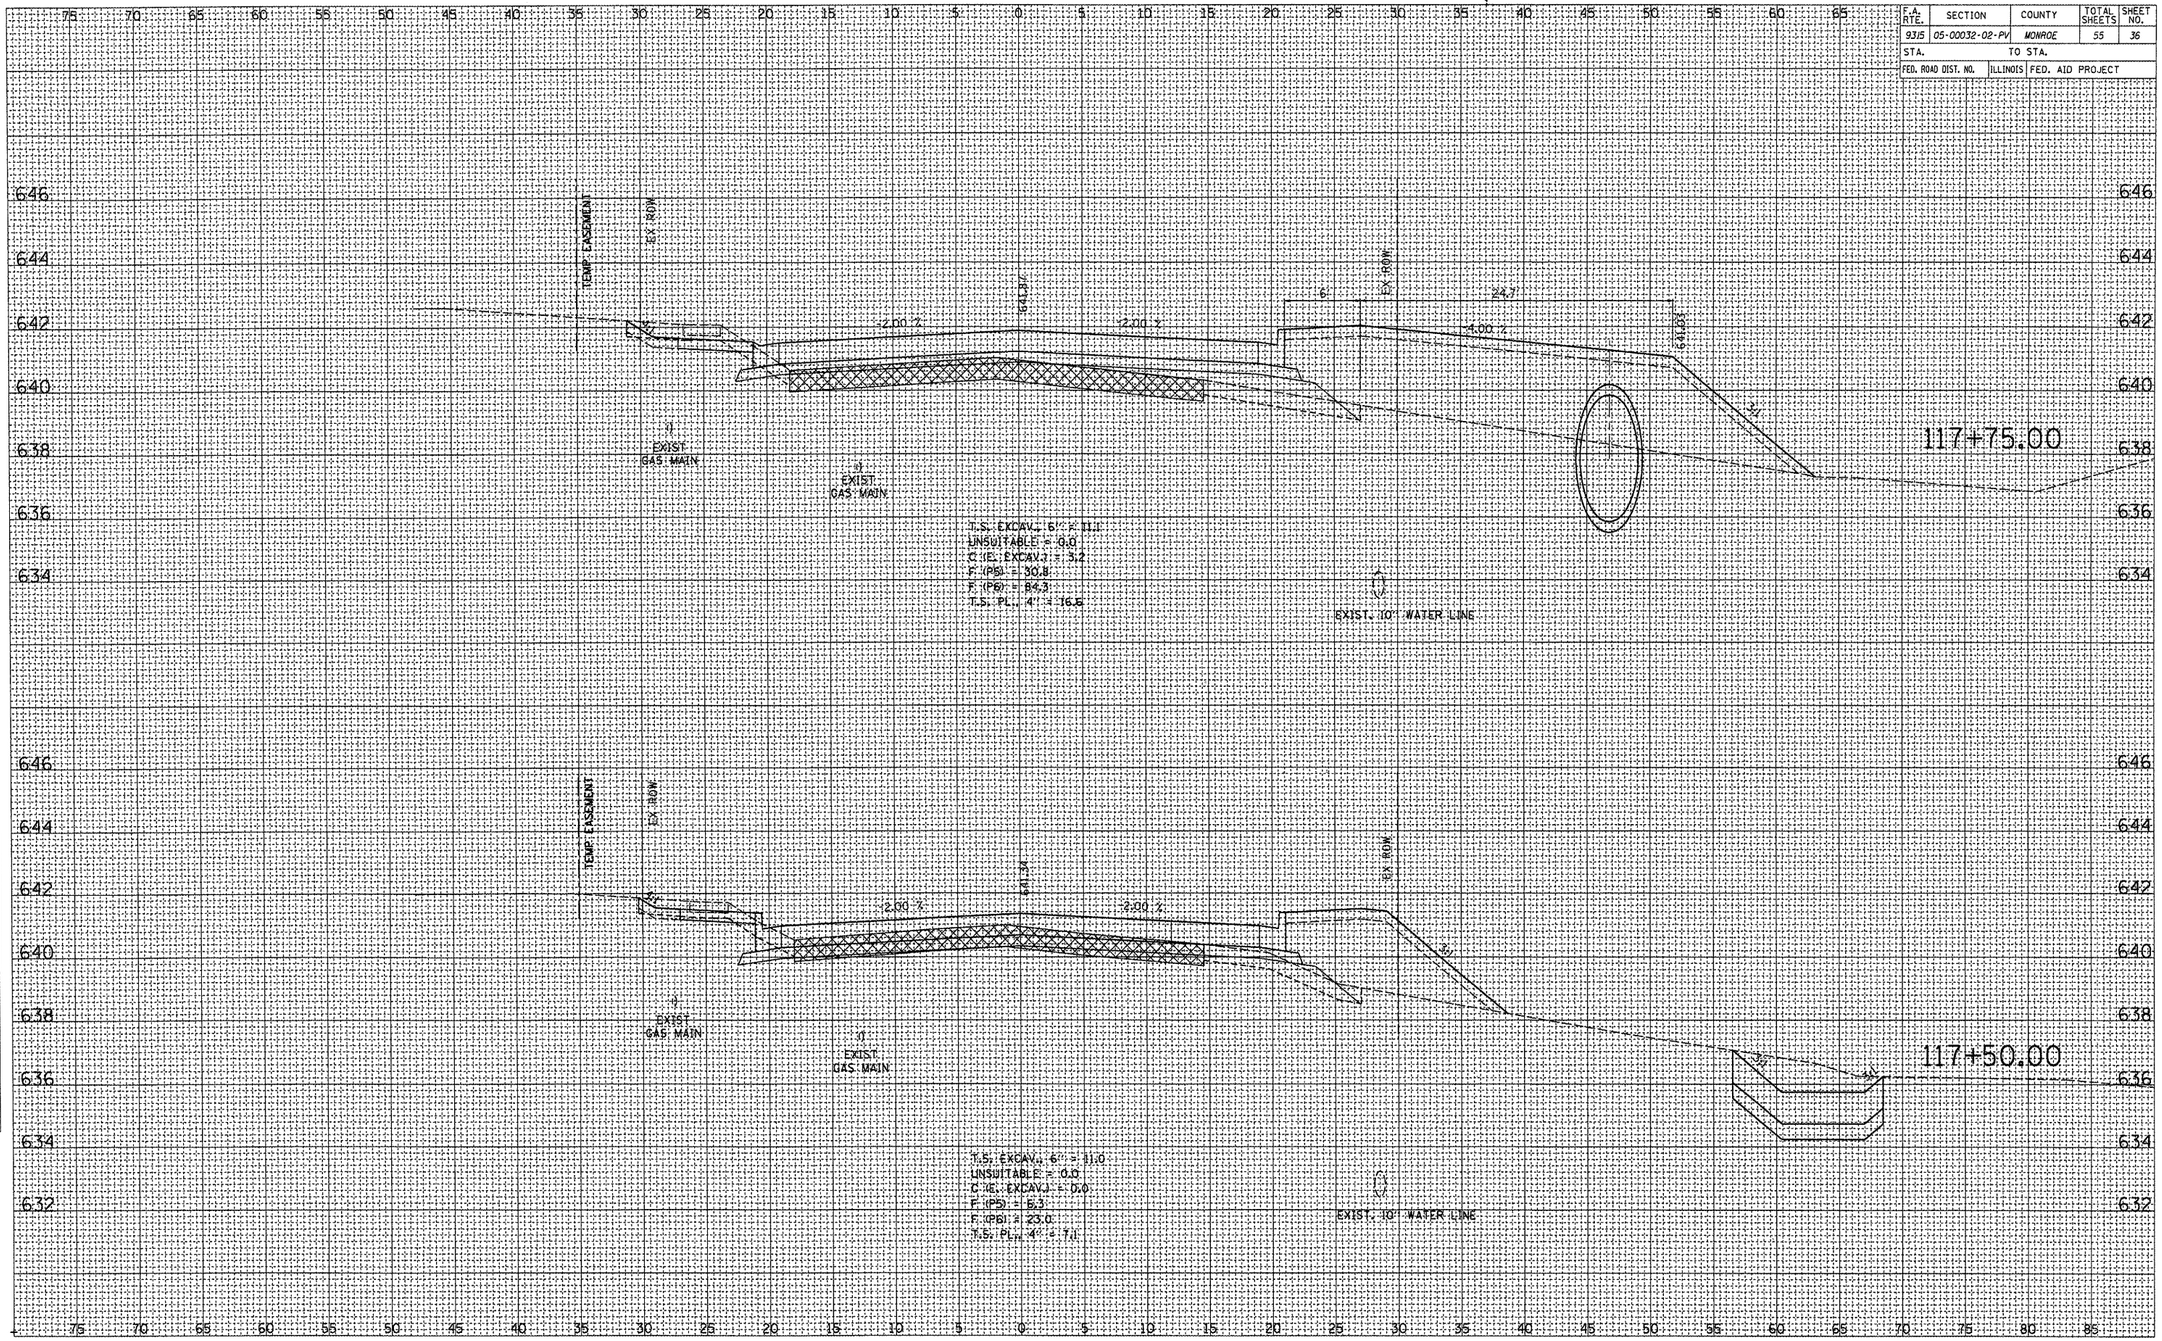

DATE	BY	SURVEYED PLOTTED TEMPLATE AREAS CHECKED	ORIGINAL SURVEY NOTE BOOK NO.

MOORE STREET