MC022

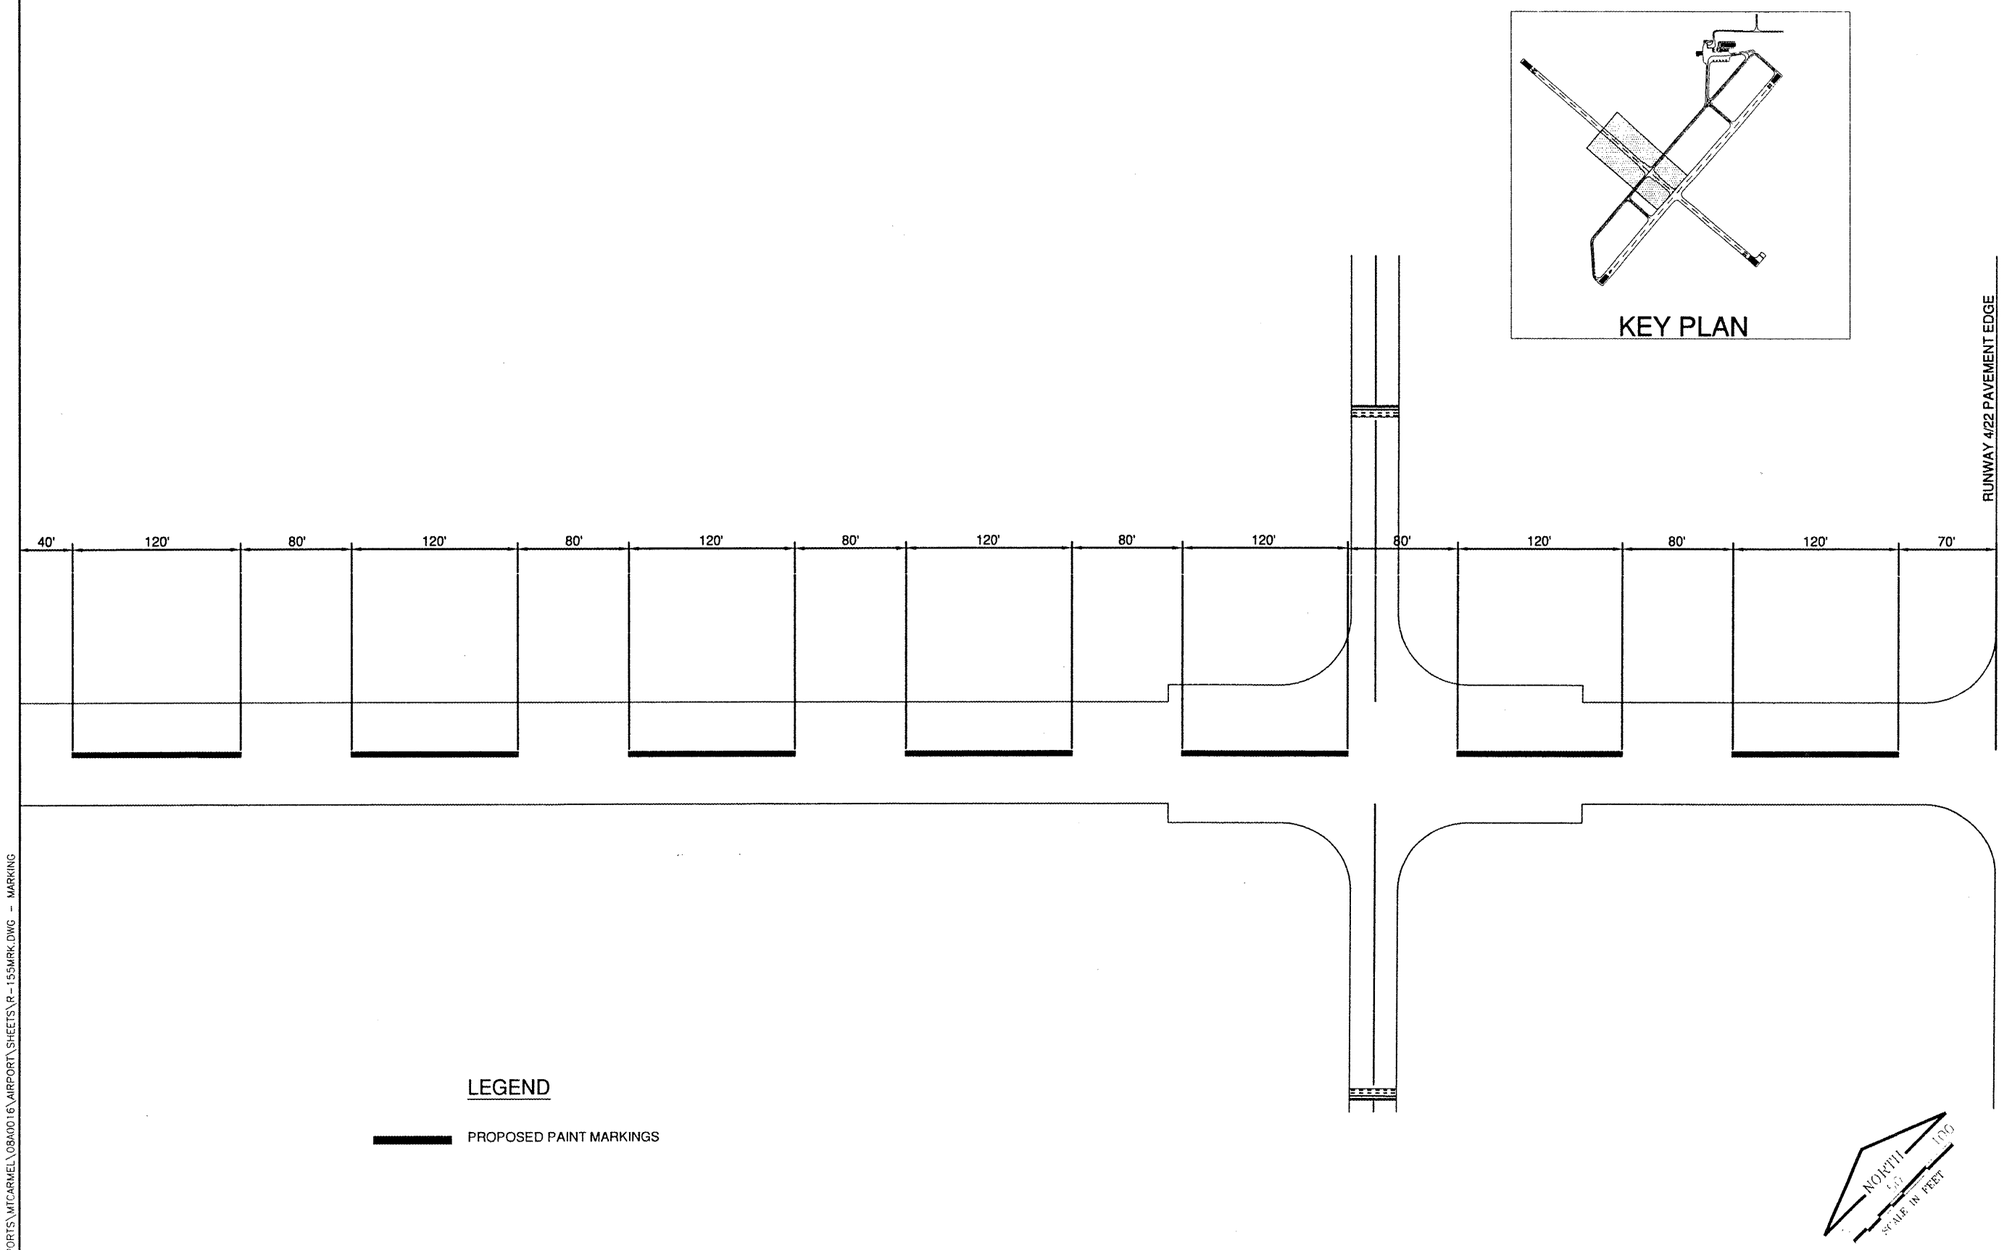

DATE	REVISION	BY

THE CITY OF Mount Carmel
MT. CARMEL MUNICIPAL AIRPORT
IL. PROJ.: AJG-3779 A.I.P. PROJ.: 3-17-0073-B13

HD Project No. 08A0016D 0800
Filename R-155MRK.DWG
Scale 1"= 50'
Date 04/24/08

LAYOUT	J.S.L.	04/24/08
DRAWN	B.A.K.	04/24/08
REVIEWED	xxx	xx/xx/xx

HANSON
Hanson Professional Services Inc.
1525 South Sixth Street
Springfield, Illinois 62703-2886
Offices Nationwide

REHAB. PARALLEL TAXIWAY & MARKINGS

MARKING PLAN RUNWAY 13/31

9

9 of 14 sheets

JUL 09, 2008 2:56 PM RINKE00461
I:\AIRPORTS\MTCARMEL\08A0016\AIRPORT\SHEETS\R-155MRK.DWG - MARKING