OL007

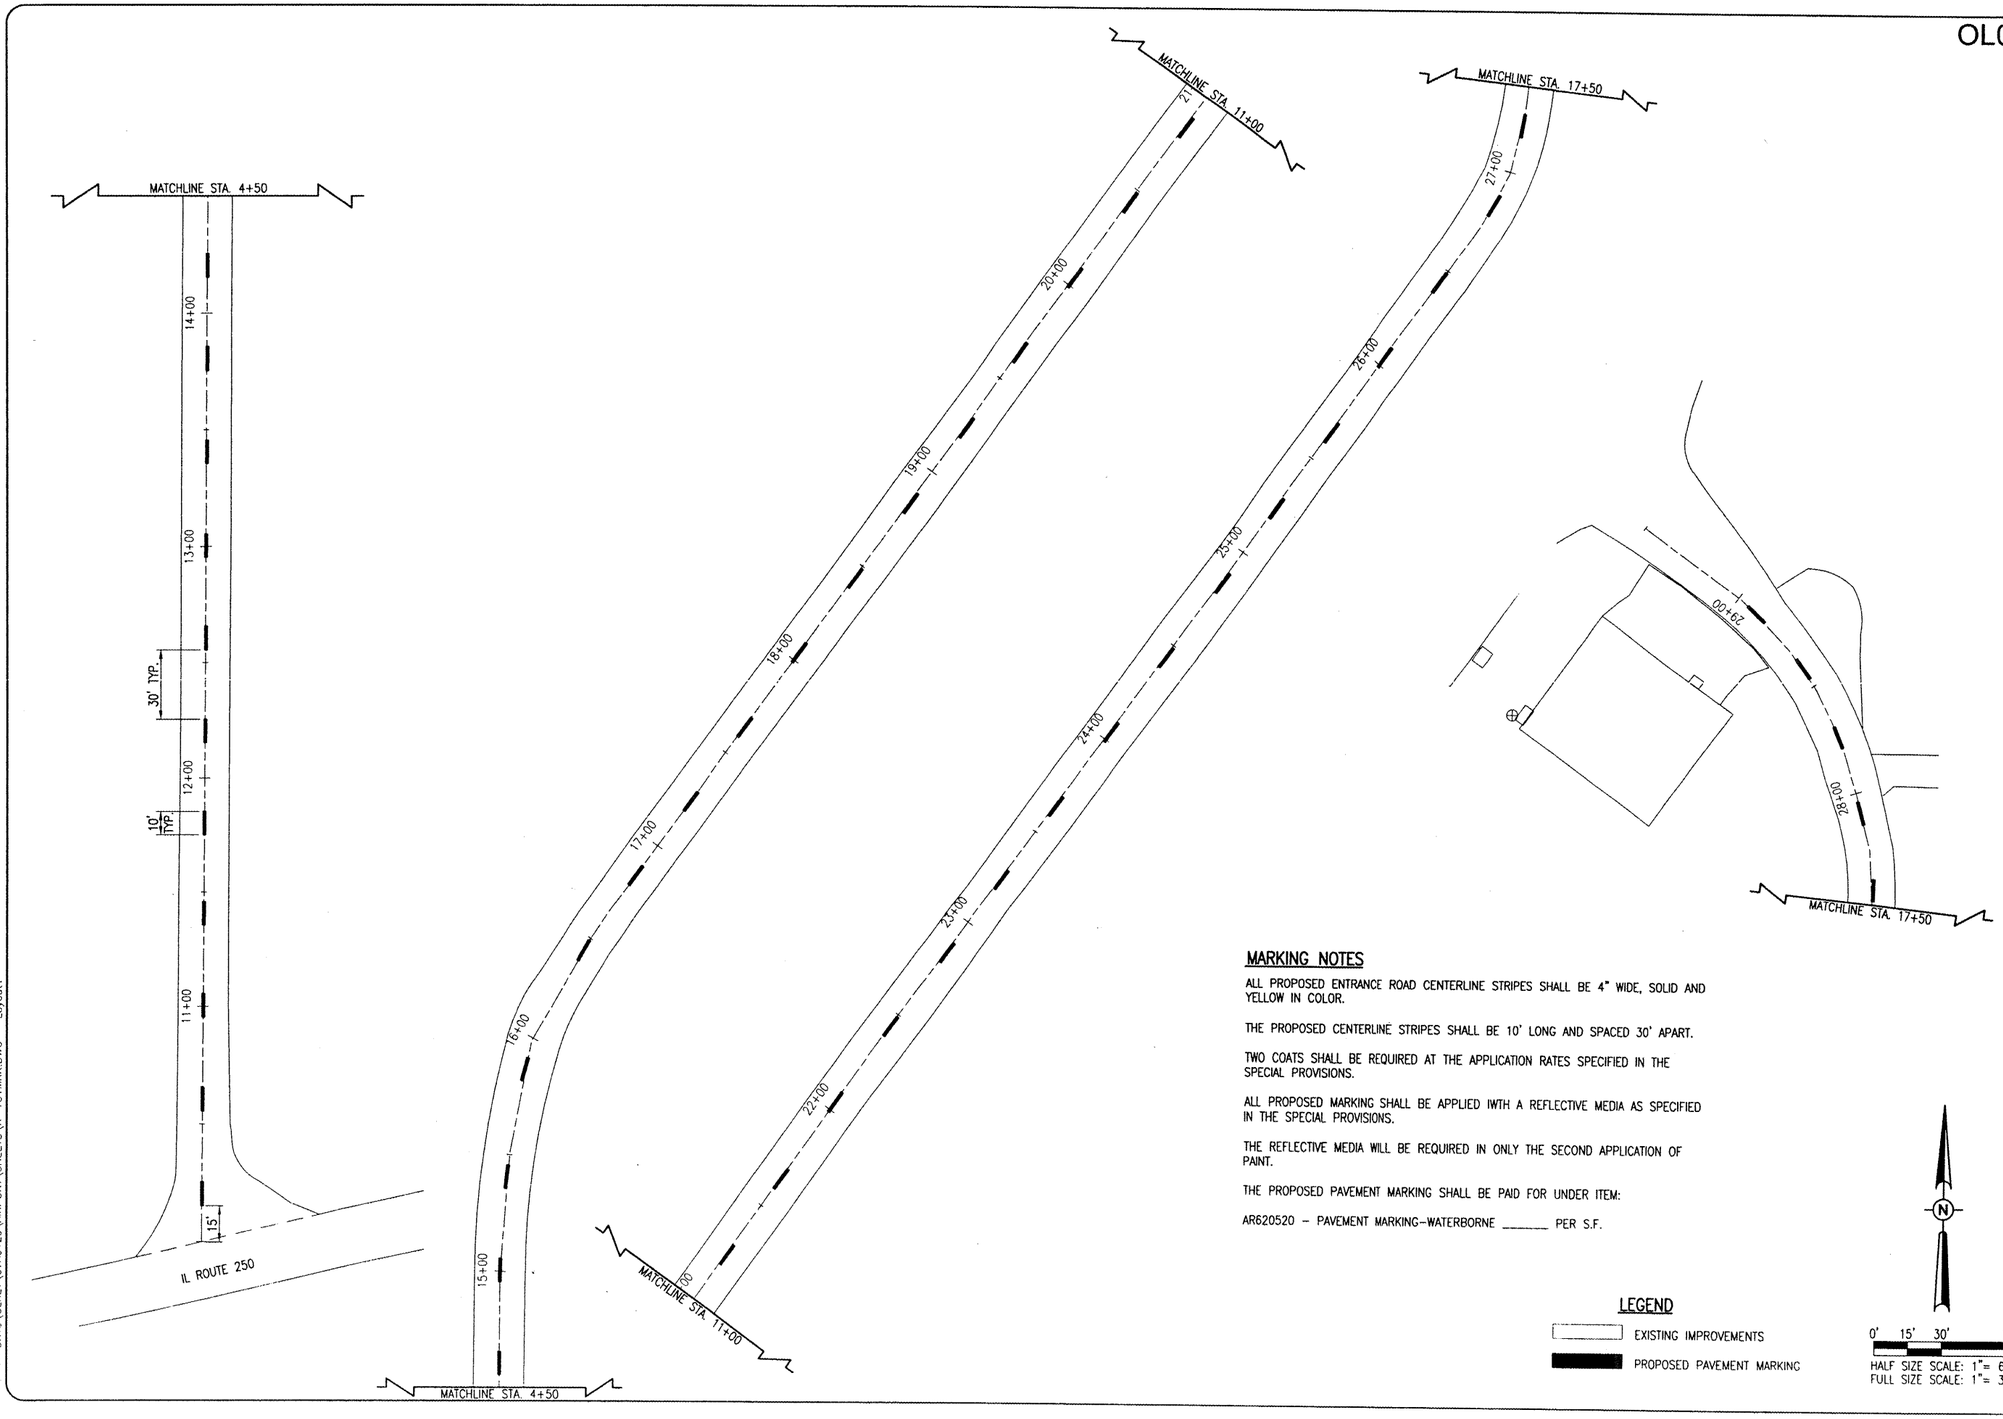

MARKING NOTES

ALL PROPOSED ENTRANCE ROAD CENTERLINE STRIPES SHALL BE 4" WIDE, SOLID AND YELLOW IN COLOR.

THE PROPOSED CENTERLINE STRIPES SHALL BE 10' LONG AND SPACED 30' APART.

TWO COATS SHALL BE REQUIRED AT THE APPLICATION RATES SPECIFIED IN THE SPECIAL PROVISIONS.

ALL PROPOSED MARKING SHALL BE APPLIED IWTH A REFLECTIVE MEDIA AS SPECIFIED IN THE SPECIAL PROVISIONS.

THE REFLECTIVE MEDIA WILL BE REQUIRED IN ONLY THE SECOND APPLICATION OF PAINT.

THE PROPOSED PAVEMENT MARKING SHALL BE PAID FOR UNDER ITEM:

AR620520 – PAVEMENT MARKING–WATERBORNE _____ PER S.F.

LEGEND

EXISTING IMPROVEMENTS

PROPOSED PAVEMENT MARKING

0' 15' 30' 60'

HALF SIZE SCALE: 1"= 60'
FULL SIZE SCALE: 1"= 30'

DATE	REVISION	BY

OLNEY-NOBLE AIRPORT
OLNEY, ILLINOIS

IL. PROJ.: OLY-3759 A.I.P. PROJ.: 3-17-0076-B8

HEL Project No. 07A0129D.0800
Filename R-151MRK.DWG
Scale 1"= 30'
Date 05/20/08

LAYOUT	MDR	05/20/08
DRAWN	MDR	05/20/08
REVIEWED	CAH	06/12/08

HANSON

Hanson Professional Services Inc.
1525 South Sixth Street
Springfield, Illinois 62703-2886
Offices Nationwide

REHABILITATE ENTRANCE ROAD

PROPOSED MARKING PLAN

6

6 of 16 sheets

JUN 10, 2008 1:27 PM HAGL000382
J:\AIRPORTS\OLNEY\07A0129\AIRPORT\SHEETS\R-151MRK.DWG - Layout1