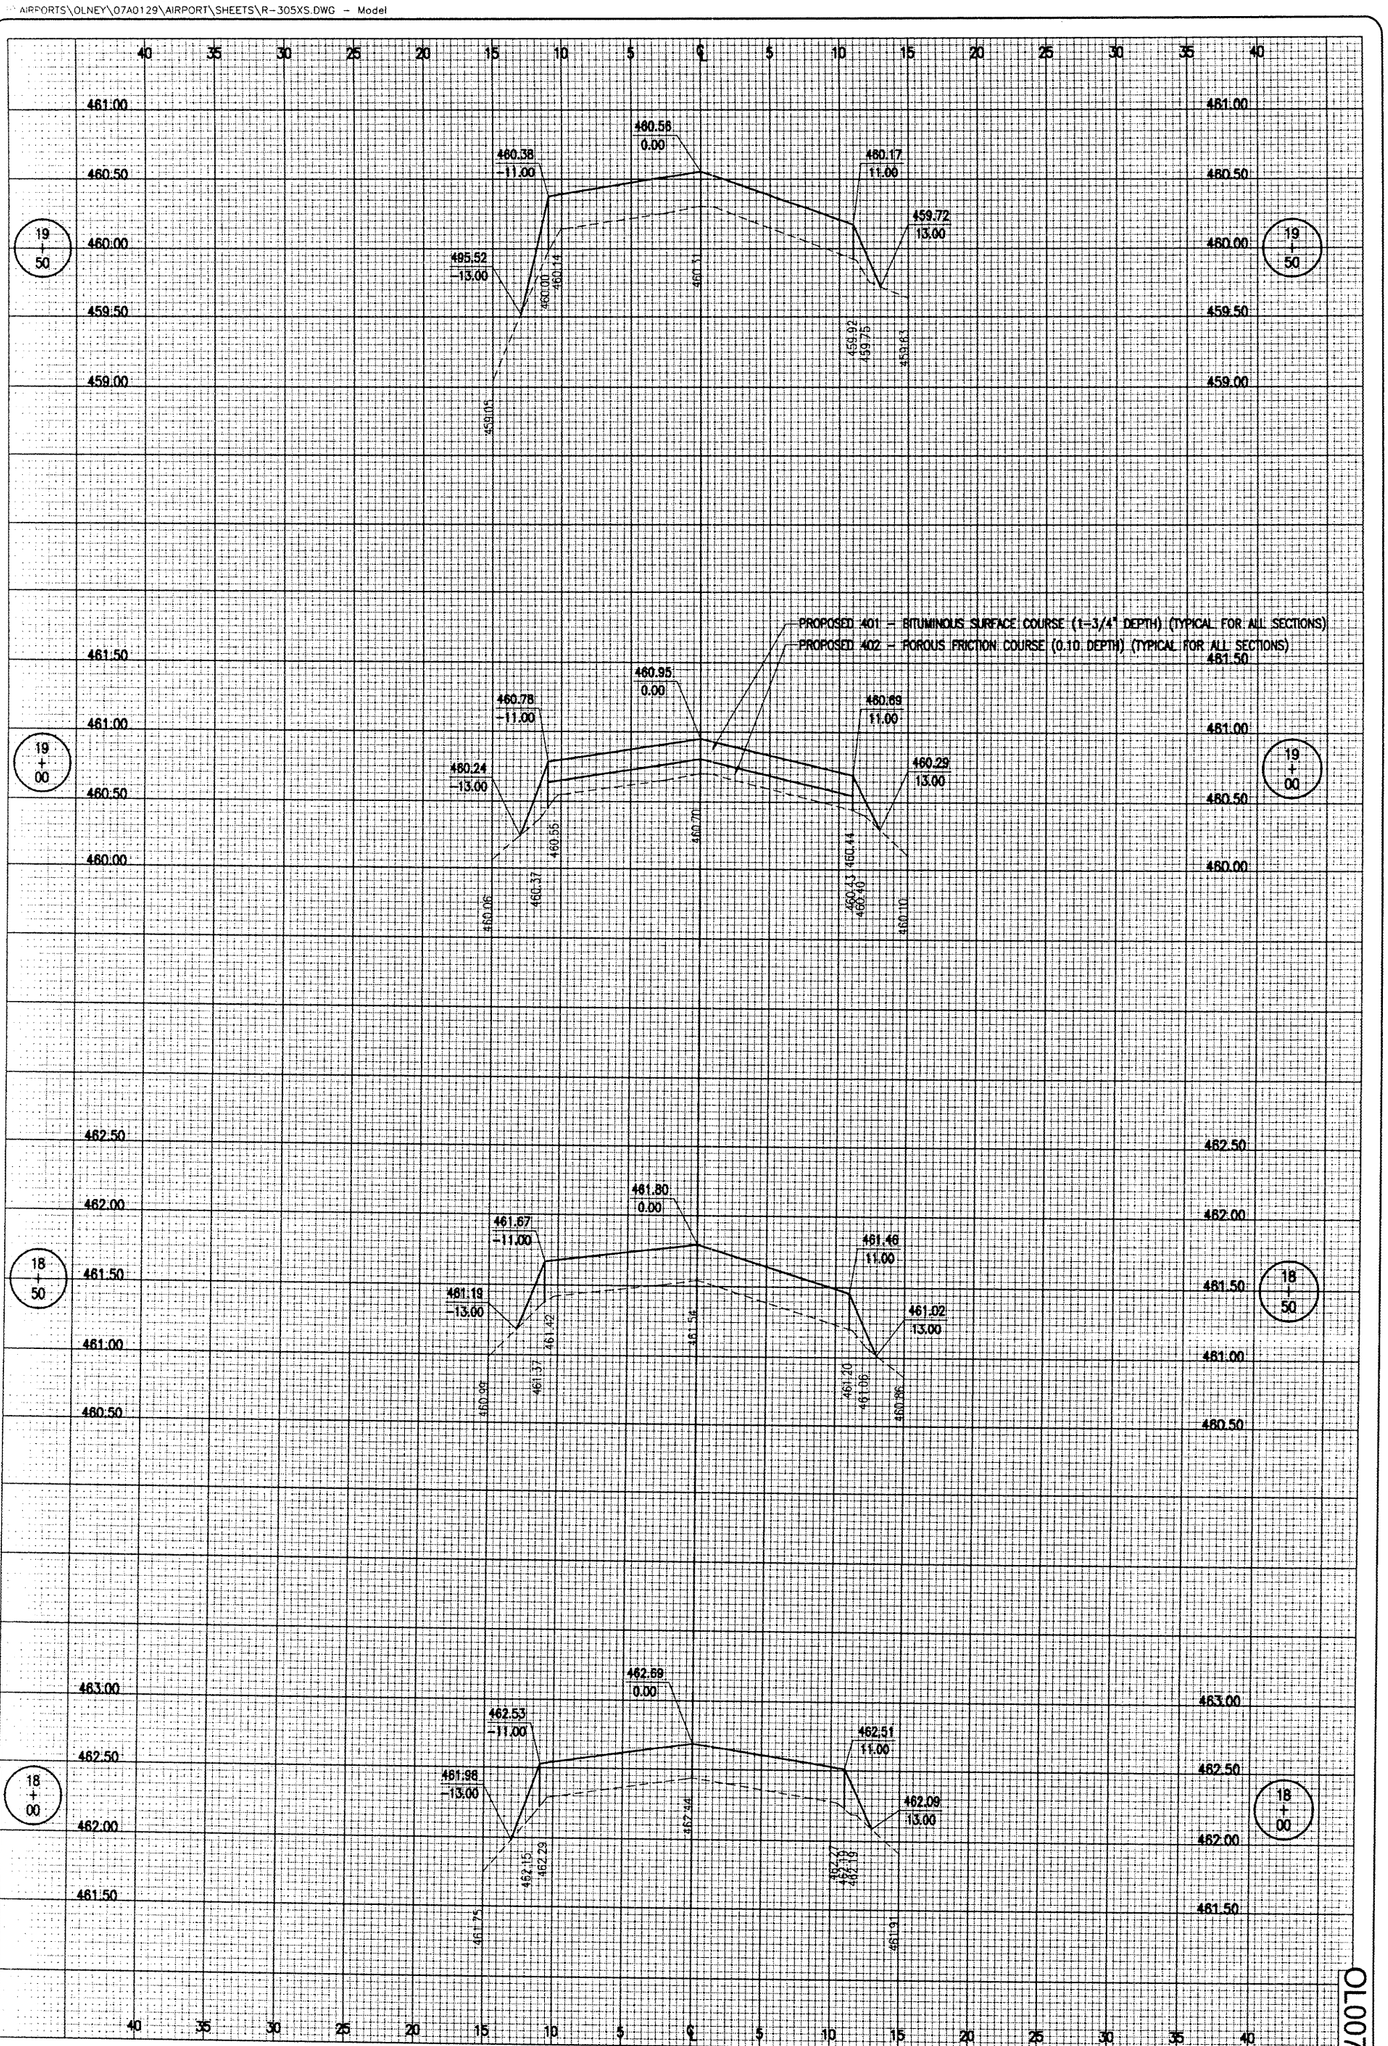

07L007

11 of 16 sheets

11

REHABILITATE ENTRANCE ROAD

PROPOSED CROSS-SECTIONS FOR ENTRANCE ROAD STA. 18+00 TO STA. 19+50

HANSON

Hanson Professional Services Inc.
1525 South Sixth Street
Springfield, Illinois 62703-2886
Offices Nationwide

HEI Project No. 07A0129D 0800
Filename R-305XS.DWG
Scale H. 1"= 5' V. 1"= 0.50'
Date 06/04/08

LAYOUT	JEO	06/04/08
DRAWN	BAK	06/04/08
REVIEWED	CAH	06/12/08

OLNEY-NOBLE AIRPORT
OLNEY, ILLINOIS

IL. PROJ.: OLY-XXXX A.I.P. PROJ.: 3-17-00XX-XX

DATE	REVISION	BY
6/27/08	REVISED AS PER IDA REVIEW	CAH