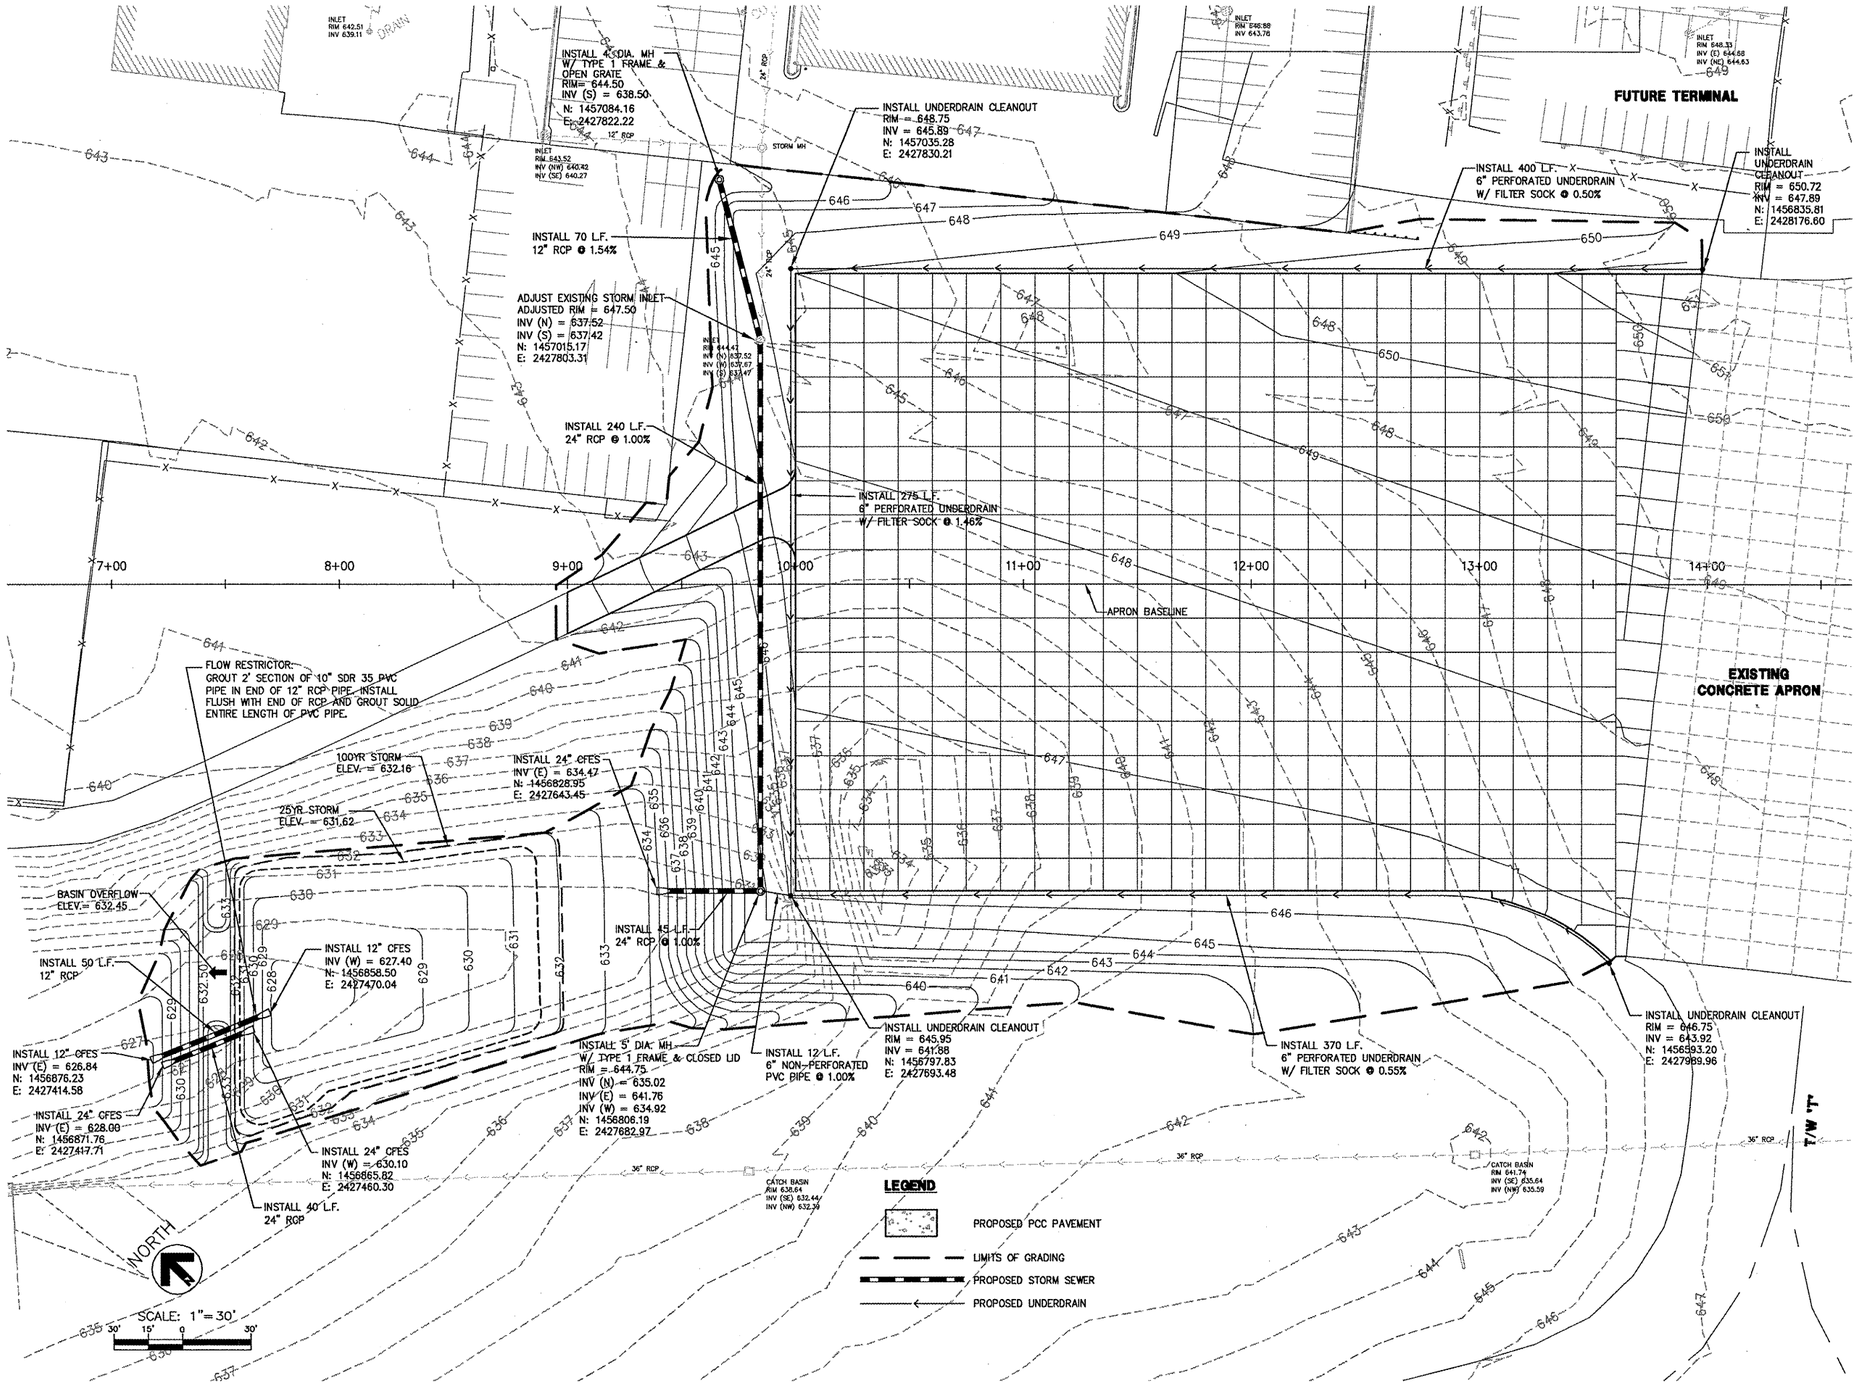


**PE087**

**RS&H**
IMPROVING YOUR WORLD


850 East Diehl Road
Suite 120
Naperville, Illinois 60563
630-505-1991 FAX 630-505-1977
www.rsandh.com


GREATER Peoria REGIONAL Airport
PEORIA, ILLINOIS

# TERMINAL APRON EXPANSION

SUBCONSULTANTS
PSA Dewberry
STS | AECOM

IL PROJECT: PIA-3812
AIP PROJECT: 3-17-0080-46

REVISIONS

| NO. | DESCRIPTION | DATE |
|---|---|---|
| | | |

DATE ISSUED: 06/27/08
REVIEWED BY: PCB
DRAWN BY: MJL
DESIGNED BY: NDO

AEP PROJECT NUMBER
213-6945-000

© 2008 REYNOLDS, SMITH AND HILLS INC.

SHEET TITLE

## GRADING AND DRAINAGE PLAN

SHEET NUMBER
20 OF 43

**ISSUED FOR BID DOCUMENTS**