FINAL SURVEY		BY	DATE
NOTE BOOK	SURVEYED		
NO.	PLOTTED		
	TEMPLATE		
	AREAS		
	AREAS CHECKED		

ORIGINAL SURVEY		BY	DATE
NOTE BOOK	SURVEYED		
NO.	PLOTTED		
	TEMPLATE		
	AREAS		
	AREAS CHECKED		

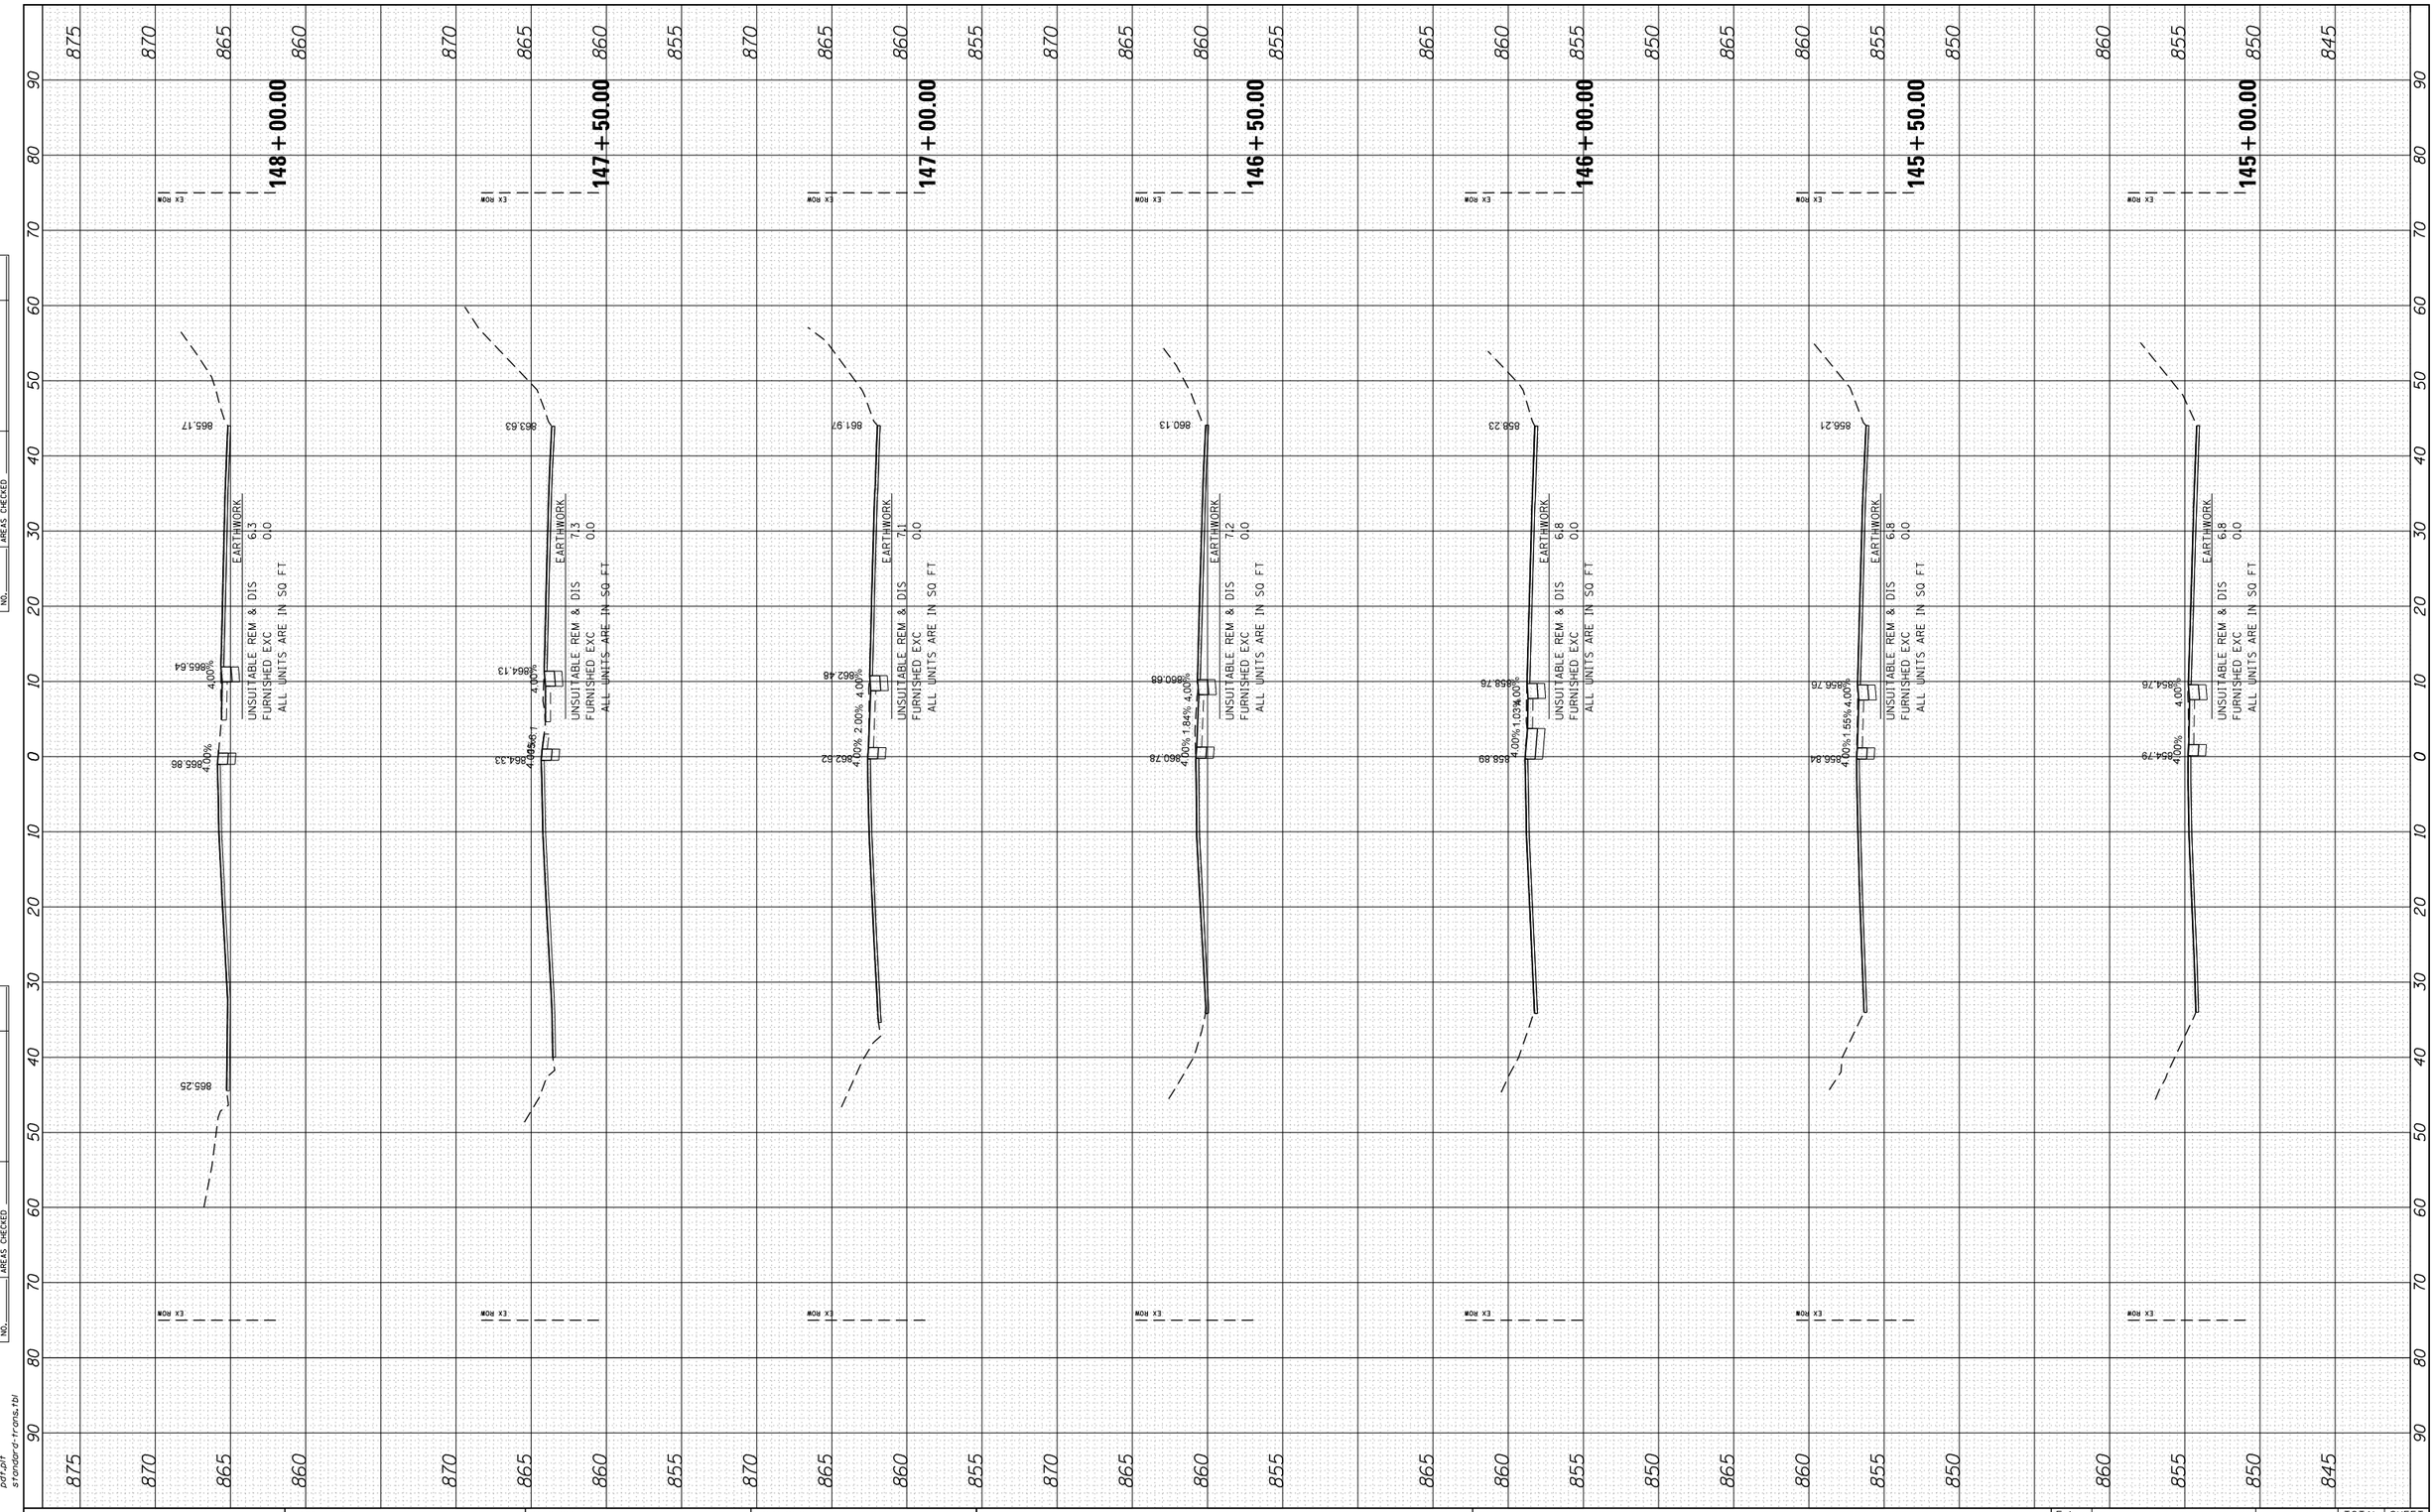

COMPANY NAME:
PROJECT CONTACT:
CLIENT:
DATE PLOTTED: 5/23/2014 11:39:14 AM
FILE NAME: 86100196.10-SHT-xsc-US12.dgn
PLOT DRIVER: pdf.plt
PEN TABLE: standard-trans.tbl

HRGreen.com
Illinois Professional Design Firm
184-001322

USER NAME = dstencz	DESIGNED -	REVISED -
86100196.10-SHT-xsc-US12.dgn	DRAWN -	REVISED -
PLOT SCALE = 10H:5V	CHECKED -	REVISED -
PLOT DATE = 5/23/2014	DATE - 5/23/14	REVISED -

STATE OF ILLINOIS
DEPARTMENT OF TRANSPORTATION

CROSS SECTIONS
US ROUTE 12 (ELA RD. TO LAKE COOK RD.)

SCALE: 10H:5V | SHEET NO. 4 OF 47 SHEETS | STA. 145+00.00 TO STA. 148+00.00

F.A. RTE.	SECTION	COUNTY	TOTAL SHEETS	SHEET NO.
•	SY-3-RS-4	LAKE	104	61
• 334		CONTRACT NO. 60N26		
FED. ROAD DIST. NO.	ILLINOIS	FED. AID PROJECT		