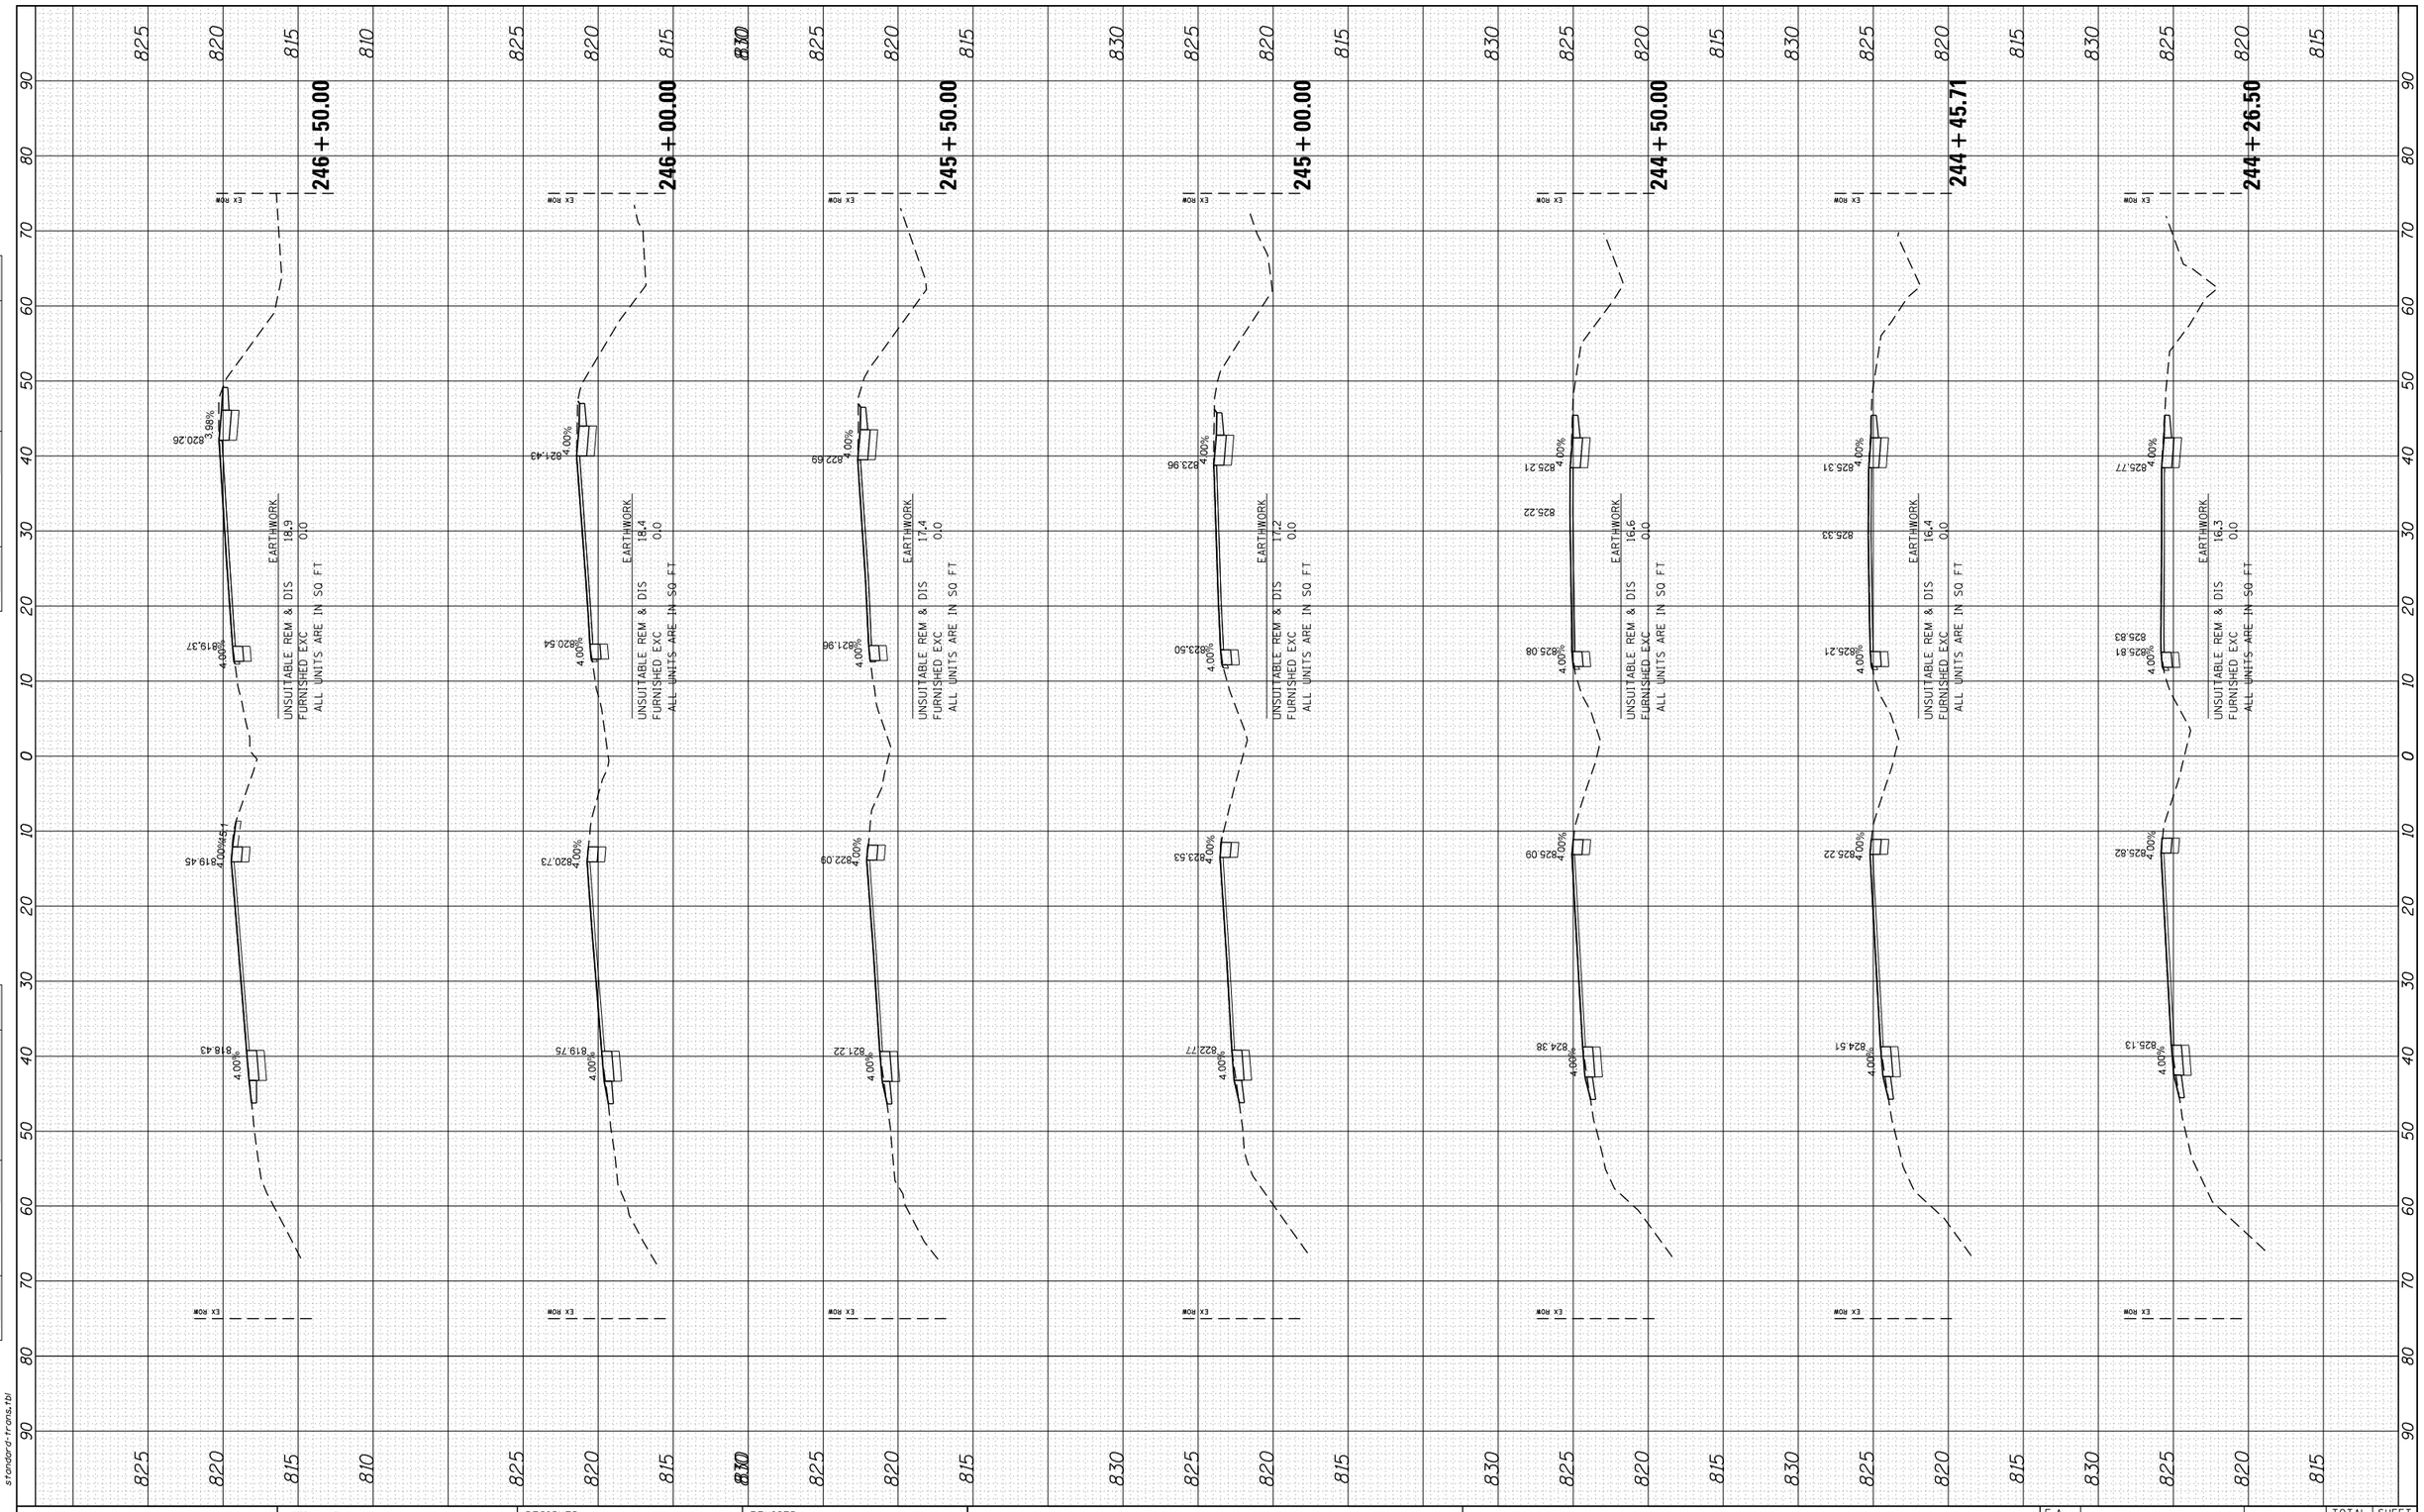

FINAL SURVEY		BY	DATE
	SURVEYED		
	PLOTTED		
NOTE BOOK	TEMPLATE		
	AREAS		
NO.	AREAS CHECKED		

ORIGINAL SURVEY		BY	DATE
	SURVEYED		
	PLOTTED		
NOTE BOOK	TEMPLATE		
	AREAS		
NO.	AREAS CHECKED		

COMPANY NAME:
PROJECT CONTACT:
COMPUTE:
DATE PLOTTED: 5/23/2014 11:40:14 AM
FILE NAME: 86100196.10-SHT-xsc-US12.dgn
PLOT DRIVER: pdf.plt
PEN TABLE: standard-trans.tbl

HRGreen.com
Illinois Professional Design Firm
184-001322

USER NAME = dstencz	DESIGNED -	REVISED -
86100196.10-SHT-xsc-US12.dgn	DRAWN -	REVISED -
PLOT SCALE = 10H:5V	CHECKED -	REVISED -
PLOT DATE = 5/23/2014	DATE - 5/23/14	REVISED -

STATE OF ILLINOIS
DEPARTMENT OF TRANSPORTATION

CROSS SECTIONS
US ROUTE 12 (ELA RD. TO LAKE COOK RD.)

SCALE: 10H:5V | SHEET NO. 39 OF 47 SHEETS | STA. 244+26.50 TO STA. 246+50.00

F.A. RTE.	SECTION	COUNTY	TOTAL SHEETS	SHEET NO.
•	SY-3-RS-4	LAKE	104	96
• 334		CONTRACT NO. 60N26		

FED. ROAD DIST. NO. | ILLINOIS | FED. AID PROJECT