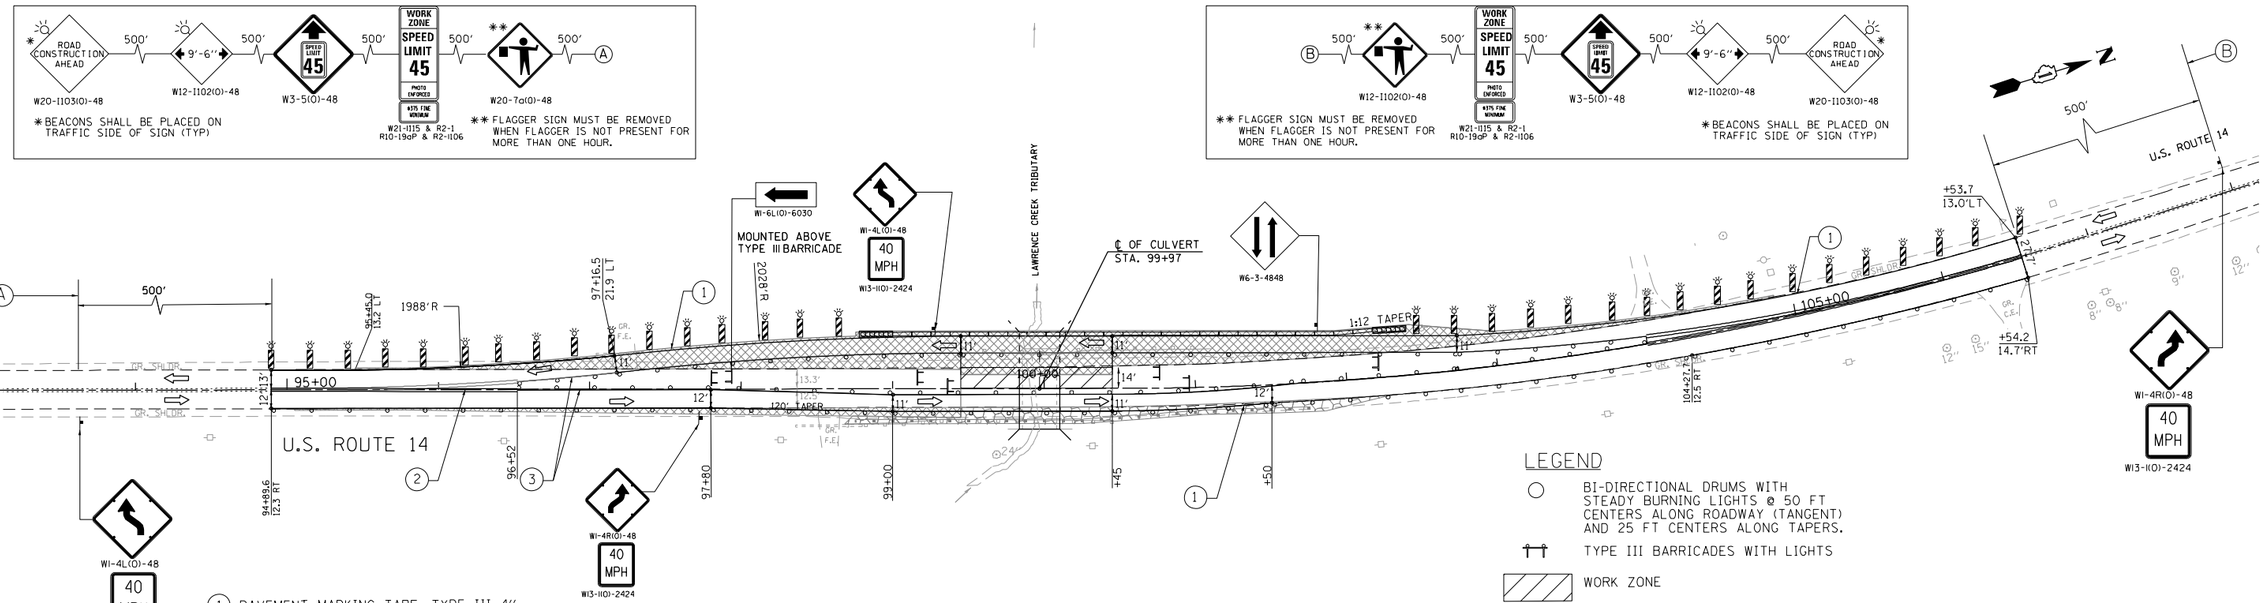

STAGE III

2600 Warrenville Road, Suite 203, Downers Grove, IL 60515
630.705.0110 voice, 630.839.2566 fax
www.mps-il.com
MILLENNIA PROFESSIONAL SERVICES

DESIGNED - TVN/MG	REVISED -	
DRAWN - MG/JP	REVISED -	
CHECKED - TVN	REVISED -	
DATE - 4/10/2014	REVISED -	

STATE OF ILLINOIS
DEPARTMENT OF TRANSPORTATION

US ROUTE 14 OVER LAWRENCE CREEK TRIBUTARY
SUGGESTED STAGES CONSTRUCTION & TRAFFIC CONTROL PLAN

SCALE: 1"=50' | SHEET NO. 3 OF 3 SHEETS | STA. | TO STA.

F.A.P. RTE.	SECTION	COUNTY	TOTAL SHEETS	SHEET NO.
066	21B-R	MCHENRY	40	15
		CONTRACT NO. 60V25		
FED. ROAD DIST. NO. 1	ILLINOIS	FED. AID PROJECT		

FILE NAME = P:\2011\ME11007_VarVar_PhII\CADD\W006_US14\Shts\15-D160V25-sht-STG12.dgn
PLOT SCALE = 100.0000 ' / in.
USER NAME = Millennia Professional Services

P:\2011\ME11007_VarVar_PhII\CADD\W006_US14\Shts\15-D160V25-sht-STG12.dgn