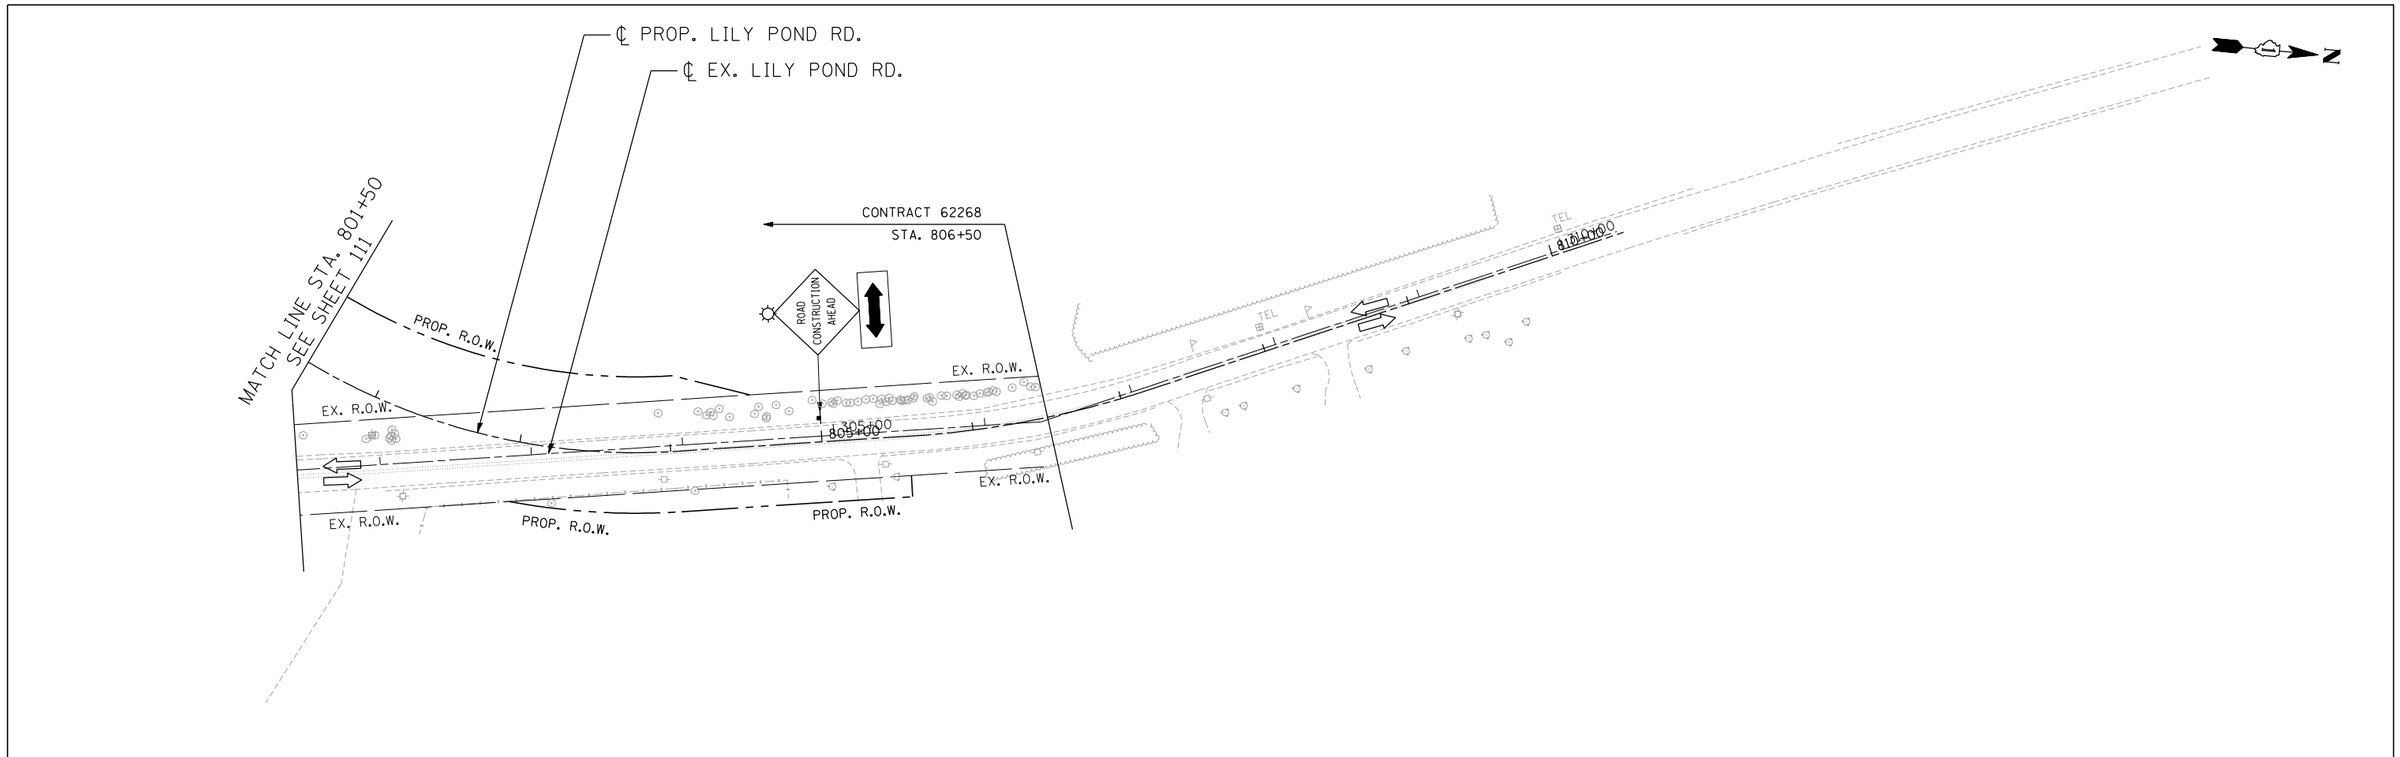

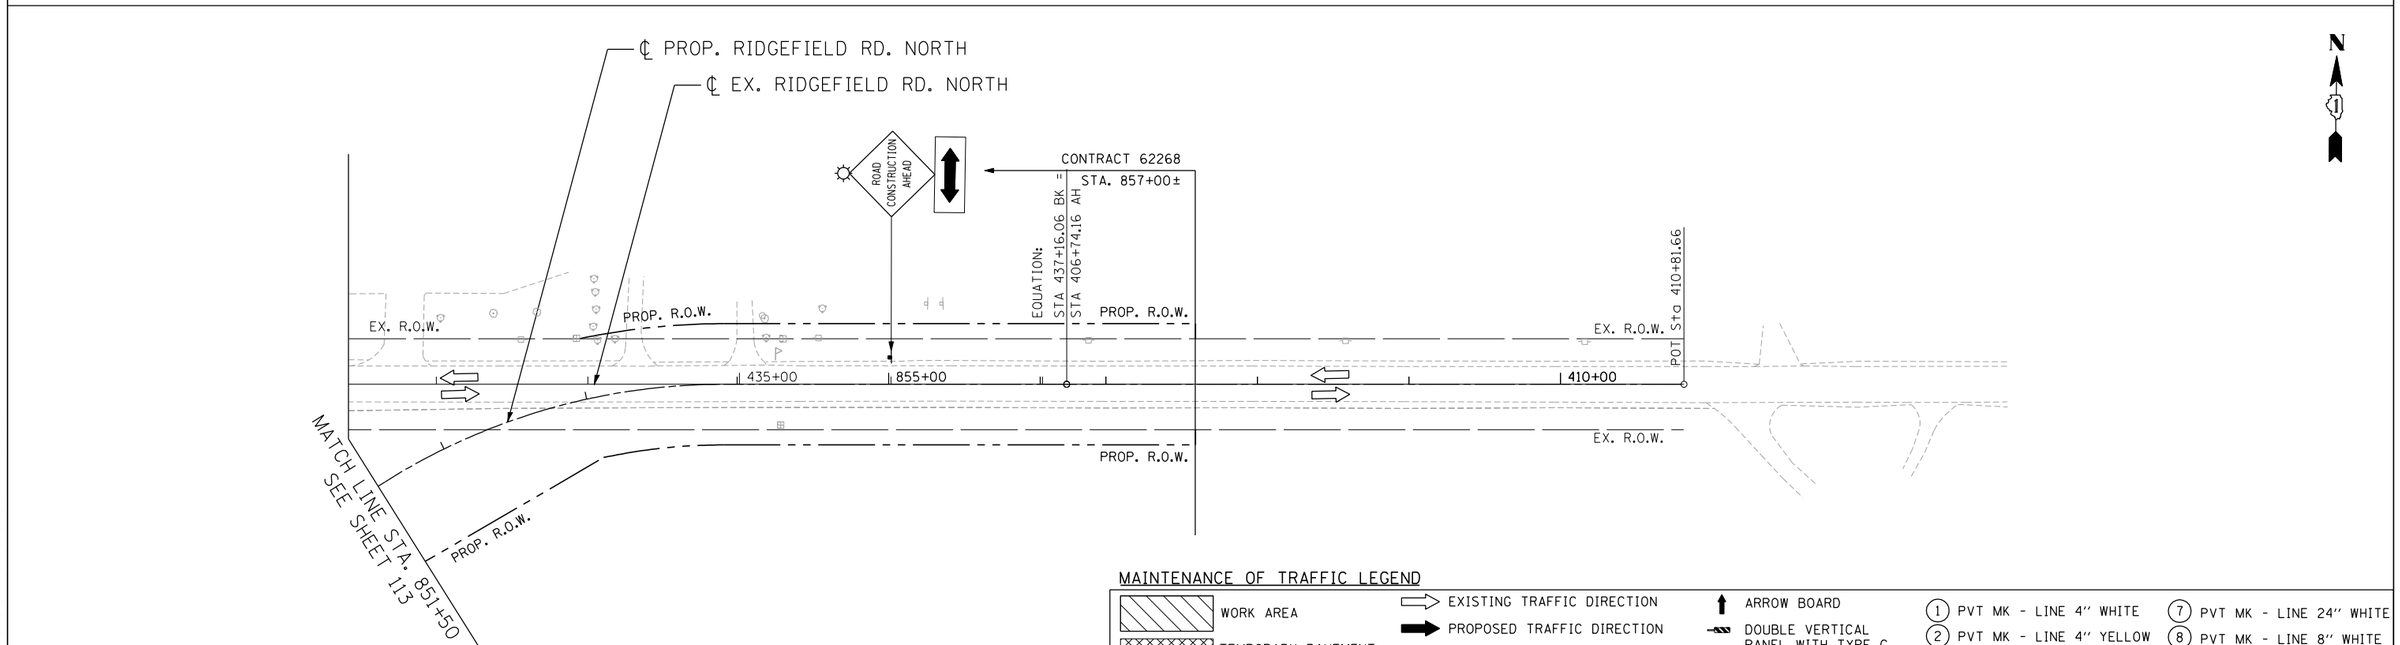

MAINTENANCE OF TRAFFIC LEGEND

- WORK AREA
- TEMPORARY PAVEMENT (CURRENT STAGE)
- TEMPORARY PAVEMENT (PREVIOUS STAGES)
- CONSTRUCTED PAVEMENT
- EXISTING TRAFFIC DIRECTION
- PROPOSED TRAFFIC DIRECTION
- BARRICADE, TYPE III, W/ TYPE A FLASHING LIGHTS
- TYPE II BARRICADE OR DRUM W/ TYPE C STEADY BURN BI-DIRECTIONAL LIGHT
- TYPE B MONO-DIRECTIONAL FLASHING LIGHT
- ARROW BOARD
- DOUBLE VERTICAL PANEL WITH TYPE C STEADY BURN LIGHT
- PROPOSED SIGN
- TYPE II BARRICADE OR DRUM W/ TYPE A FLASHING LIGHT
- (1) PVT MK - LINE 4" WHITE
- (2) PVT MK - LINE 4" YELLOW
- (3) PVT MK - DBL 4" YELLOW
- (4) PVT MK - LINE 6" WHITE
- (5) PVT MK - LINE 12"
- (6) PVT MK - LTRS & SYMB
- (7) PVT MK - LINE 24" WHITE
- (8) PVT MK - LINE 8" WHITE
- (T) TEMP PVT MK
- (W) WET REF TEM TAPE T3

FILE NAME = $FILEL$	USER NAME = HECHTBR	DESIGNED -	REVISED -
		DRAWN - JP	REVISED -
exp U.S. Services Inc. Chicago, IL BUILDINGS·EARTH & ENVIRONMENT·ENERGY INDUSTRIAL·INFRASTRUCTURE·SUSTAINABILITY	PLOT SCALE = $SCALE$	CHECKED - KA	REVISED -
	PLOT DATE = $DATE$	DATE - 11/01/13	REVISED -

STATE OF ILLINOIS
DEPARTMENT OF TRANSPORTATION
U.S. ROUTE 14

MAINTENANCE OF TRAFFIC
STAGE 1.1
LILY POND & RIDGEFIELD ROAD

SCALE: 1"=50' | SHEET NO. OF SHEETS | STA. TO STA.

F.A.P. RTE.	SECTION	COUNTY	TOTAL SHEETS	SHEET NO.
305	27R-2	MCHENRY	673	115
		CONTRACT NO. 62268		

FED. ROAD DIST. NO. 1 | ILLINOIS | FED. AID PROJECT

..\RDW00$15.DGN,..\GEN00$J7.DGN,..\RDW00$15.DGN,..\TTB00$JJ.DGN
11-06-2013, 15:55:51 HECHTBR T:\DOCUMENT\19343901\CIVIL\DGN\MOT00$L6.DGN