MAINTENANCE OF TRAFFIC LEGEND

- WORK AREA
- TEMPORARY PAVEMENT (CURRENT STAGE)
- TEMPORARY PAVEMENT (PREVIOUS STAGES)
- CONSTRUCTED PAVEMENT
- EXISTING TRAFFIC DIRECTION
- PROPOSED TRAFFIC DIRECTION
- BARRICADE, TYPE III, W/ TYPE A FLASHING LIGHTS
- TYPE II BARRICADE OR DRUM W/ TYPE C STEADY BURN BI-DIRECTIONAL LIGHT
- TYPE B MONO-DIRECTIONAL FLASHING LIGHT
- ARROW BOARD
- DOUBLE VERTICAL PANEL WITH TYPE C STEADY BURN LIGHT
- PROPOSED SIGN
- TYPE II BARRICADE OR DRUM W/ TYPE A FLASHING LIGHT
- (1) PVT MK - LINE 4" WHITE
- (2) PVT MK - LINE 4" YELLOW
- (3) PVT MK - DBL 4" YELLOW
- (4) PVT MK - LINE 6" WHITE
- (5) PVT MK - LINE 12"
- (6) PVT MK - LTRS & SYMB
- (7) PVT MK - LINE 24" WHITE
- (8) PVT MK - LINE 8" WHITE
- (T) TEMP PVT MK
- (W) WET REF TEM TAPE T3

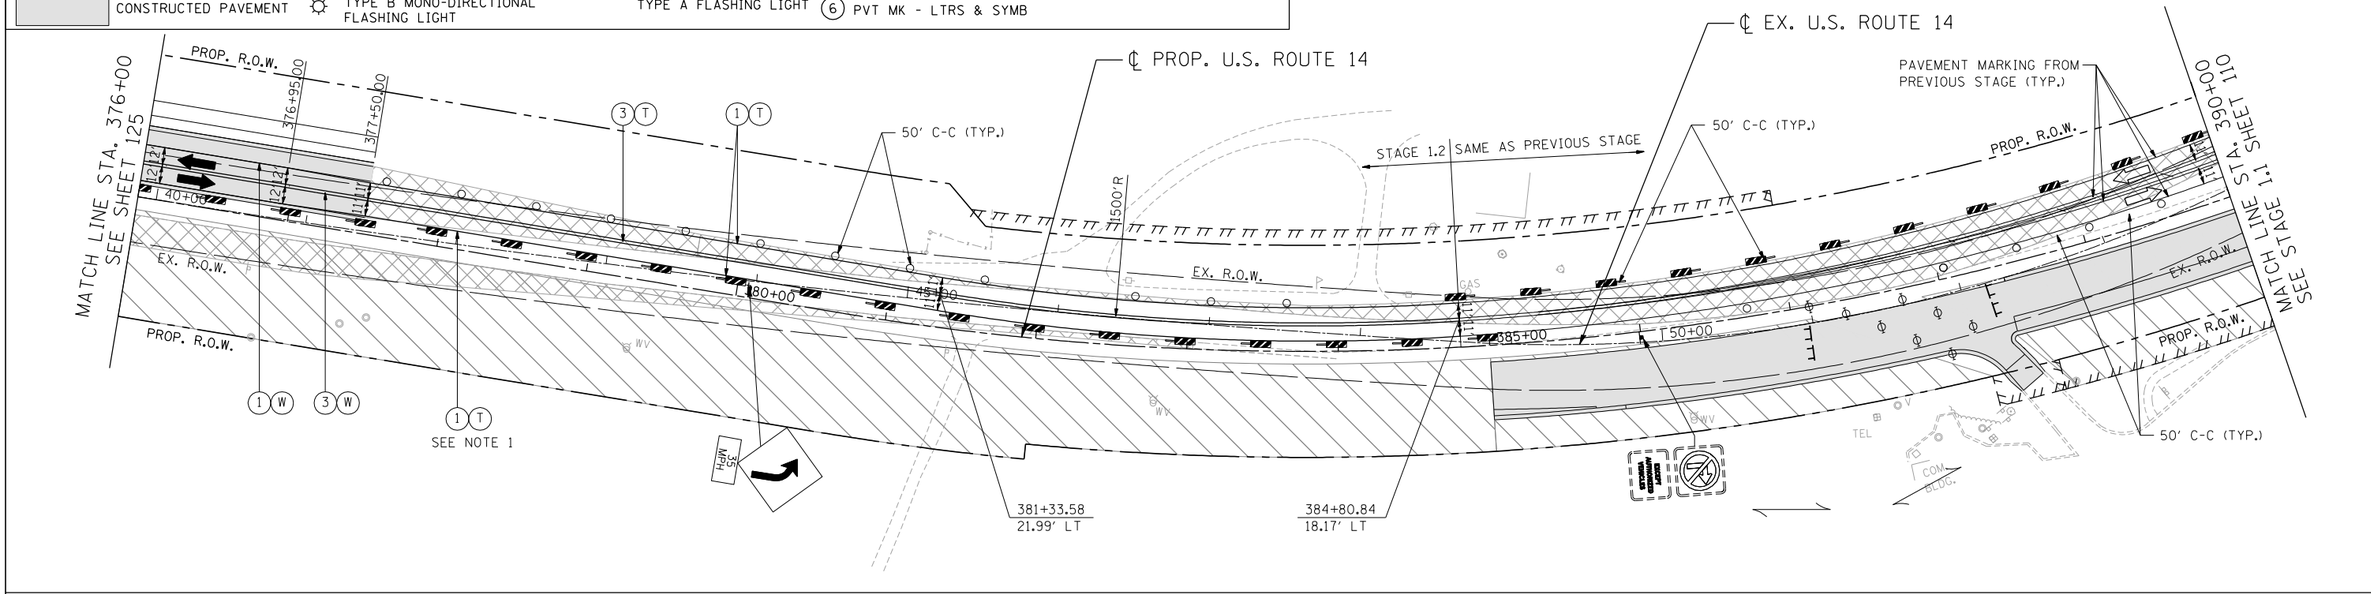

NOTES

1. TEMPORARY PAVEMENT MARKING SHALL BE PLACED BETWEEN GAPS IN CURB AND GUTTER AND AT CURB AND GUTTER BUMPOUT LOCATIONS. TEMPORARY PAVEMENT MARKING IS NOT PLACED AT THE EDGE OF PAVEMENT ADJACENT TO CURB AND GUTTER EXCEPT AT LOCATIONS SHOWN ON THE PLANS.

..\RDW08#15.DGN,..\GEN08#17.DGN,..\RDW08#15.DGN,..\TTB08#JJ.DGN,..\RDW08#15.DGN,..\MOT020#L.DGN
11-06-2013,15:57:52 HECHTBR T:\DOCUMENT\19349\CIVIL\DGN\MOT020#L.DGN

FILE NAME = $FILEL$	USER NAME = HECHTBR	DESIGNED -	REVISED -
		DRAWN - JP	REVISED -
exp U.S. Services Inc. Chicago, IL BUILDINGS·EARTH & ENVIRONMENT·ENERGY INDUSTRIAL·INFRASTRUCTURE·SUSTAINABILITY	PLOT SCALE = $SCALE$	CHECKED - KA	REVISED -
	PLOT DATE = $DATE$	DATE - 11/01/13	REVISED -

STATE OF ILLINOIS
DEPARTMENT OF TRANSPORTATION
U.S. ROUTE 14

MAINTENANCE OF TRAFFIC
STAGE 1.2
STA. 376+00 TO STA. 390+00

SCALE: 1"=50' | SHEET NO. OF SHEETS | STA. TO STA.

F.A.P. RTE.	SECTION	COUNTY	TOTAL SHEETS	SHEET NO.
305	27R-2	MCHENRY	673	126
		CONTRACT NO. 62268		

FED. ROAD DIST. NO. 1 | ILLINOIS | FED. AID PROJECT