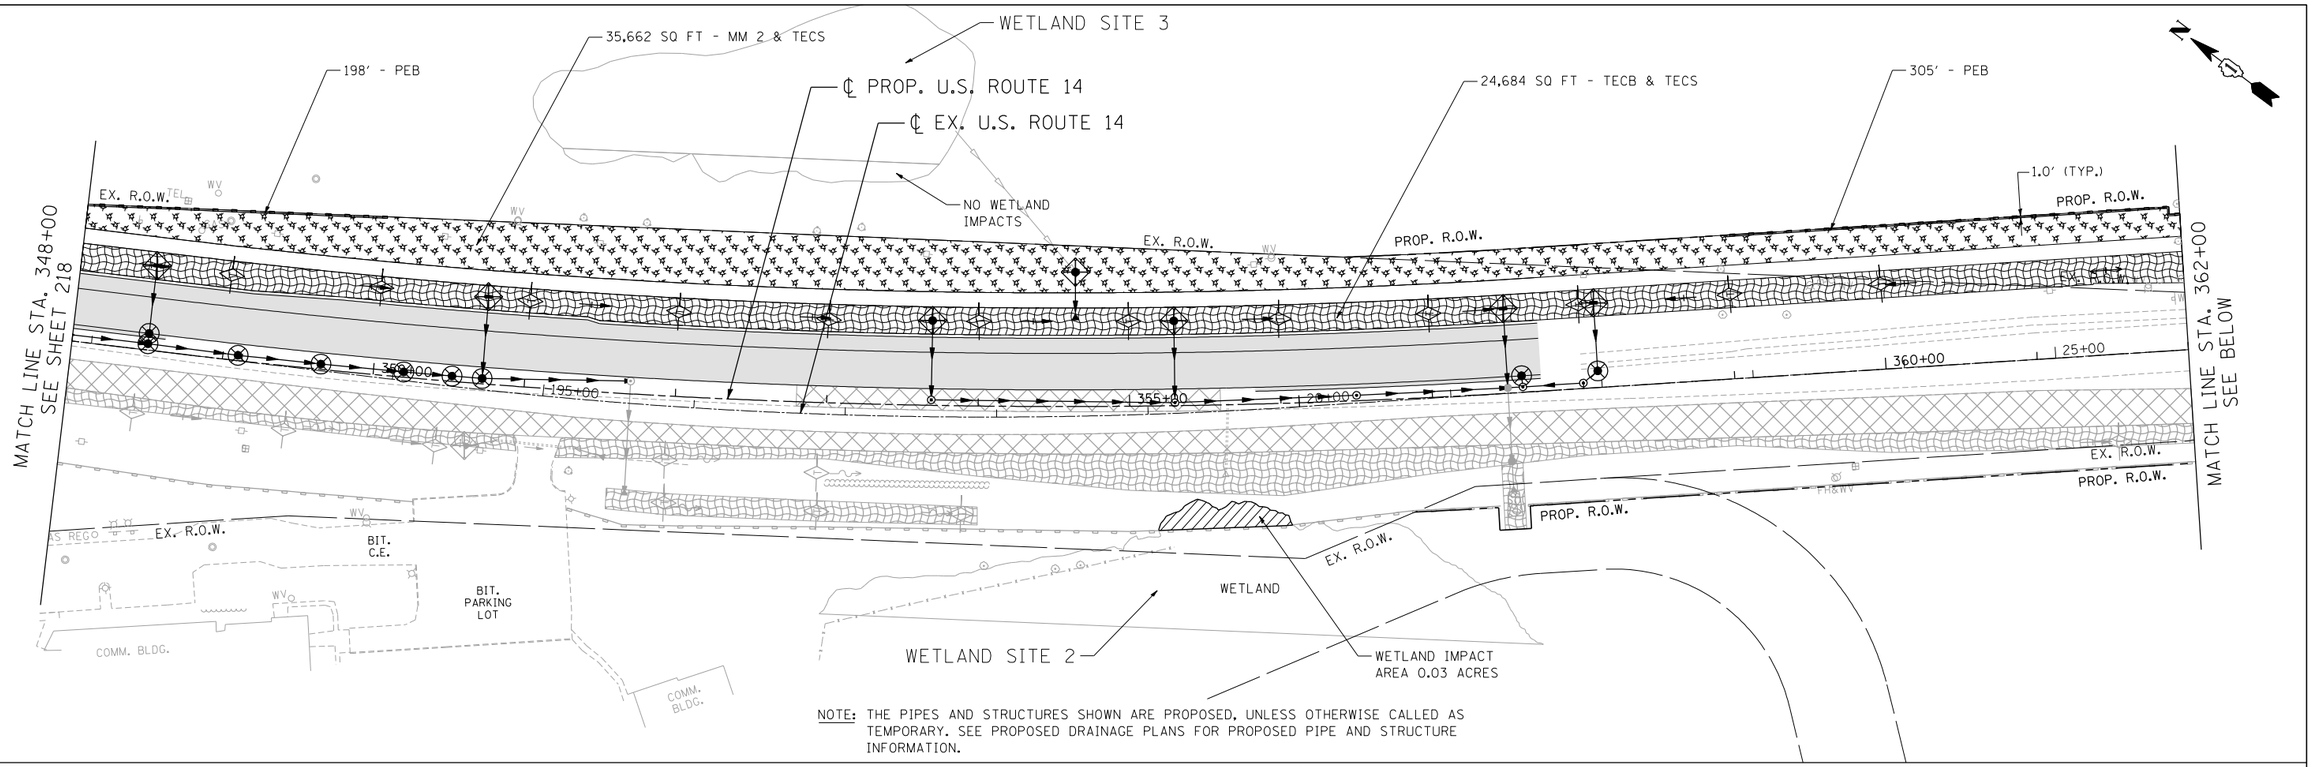

FILE NAME = $FILEL$	USER NAME = HECHTBR	DESIGNED -	REVISED -
		DRAWN - MRK	REVISED -
exp U.S. Services Inc. Chicago, IL BUILDINGS·EARTH & ENVIRONMENT·ENERGY INDUSTRIAL·INFRASTRUCTURE·SUSTAINABILITY	PLOT SCALE = $SCALE$	CHECKED - TKL	REVISED -
	PLOT DATE = $DATE$	DATE - 11/01/13	REVISED -

STATE OF ILLINOIS
DEPARTMENT OF TRANSPORTATION
U.S. ROUTE 14

EROSION CONTROL
STAGE 1.1
STA. 348+00 TO STA. 376+00

SCALE: 1"=50' | SHEET NO. OF SHEETS | STA. TO STA.

F.A.P. RTE.	SECTION	COUNTY	TOTAL SHEETS	SHEET NO.
305	27R-2	MCHENRY	673	219
		CONTRACT NO. 62268		
FED. ROAD DIST. NO. 1	ILLINOIS	FED. AID PROJECT		

\\RDW00$IS.DGN, \\GEN00$J7.DGN, \\RDW00$IS.DGN, \\TTB00$JJ.DGN, \\DRA00$IY.DGN, \\DRA00$IY.DGN
11-06-2013, 16:11:31 HECHTBR T:\DOCUMENT\19343901\CIVIL\DGN\ERC00_KJ.DGN