PAVEMENT MARKING & SIGNING LEGEND

(1) PAVEMENT MARKING - LINE 4" WHITE	(7) PAVEMENT MARKING - LINE 6" YELLOW	SIGN EX. SIGN TO BE REMOVED ONLY	SIGN R PROP. LOCATION OF RELOCATED EX. SIGN
(2) PAVEMENT MARKING - LINE 6" WHITE	(8) PAVEMENT MARKING - LINE 8" YELLOW	SIGN R EX. SIGN TO BE REMOVED AND RELOCATED	SIGN PROP. GROUND SIGN
(3) PAVEMENT MARKING - LINE 8" WHITE	(9) PAVEMENT MARKING - LINE 12" YELLOW		EXISTING GROUND SIGN
(4) PAVEMENT MARKING - LINE 12" WHITE	(10) PAVEMENT MARKING - DOUBLE LINE 4" YELLOW		PROPOSED GROUND SIGN
(5) PAVEMENT MARKING - LINE 24" WHITE	(11) PAVEMENT MARKING - LETTERS AND SYMBOLS		
(6) PAVEMENT MARKING - LINE 4" YELLOW	◁ ONE-WAY CRYSTAL MARKER		

NOTE:
1. SEE SHEET 396 FOR NOTES.
2. THE REMOVAL OF THE POST MOUNTED FLASHING BEACON, SUPPORTS AND ASSOCIATED HARDWARE SHALL BE INCLUDED IN THE CONTRACT UNIT PRICE PER EACH FOR REMOVE SIGN PANEL ASSEMBLY, TYPE A. FLASHING BEACON AND ASSOCIATED HARDWARE SHALL REMAIN THE PROPERTY OF THE DEPARTMENT AND SHALL BE BOXED IN NEW CONTAINERS APPROVED BY THE ENGINEER AND SHALL BE DELIVERED TO THE ELGIN SIGN SHOP AND UNLOADED AND STACKED THERE AS DIRECTED BY THE ENGINEER. FLASHING BEACONS OR ASSOCIATED HARDWARE DETERMINED BY THE ENGINEER NOT TO BE SALVAGED SHALL BECOME THE PROPERTY OF THE CONTRACTOR AND SHALL BE DISPOSED OF ACCORDING TO ARTICLE 202.03 OF THE STANDARD SPECIFICATIONS.

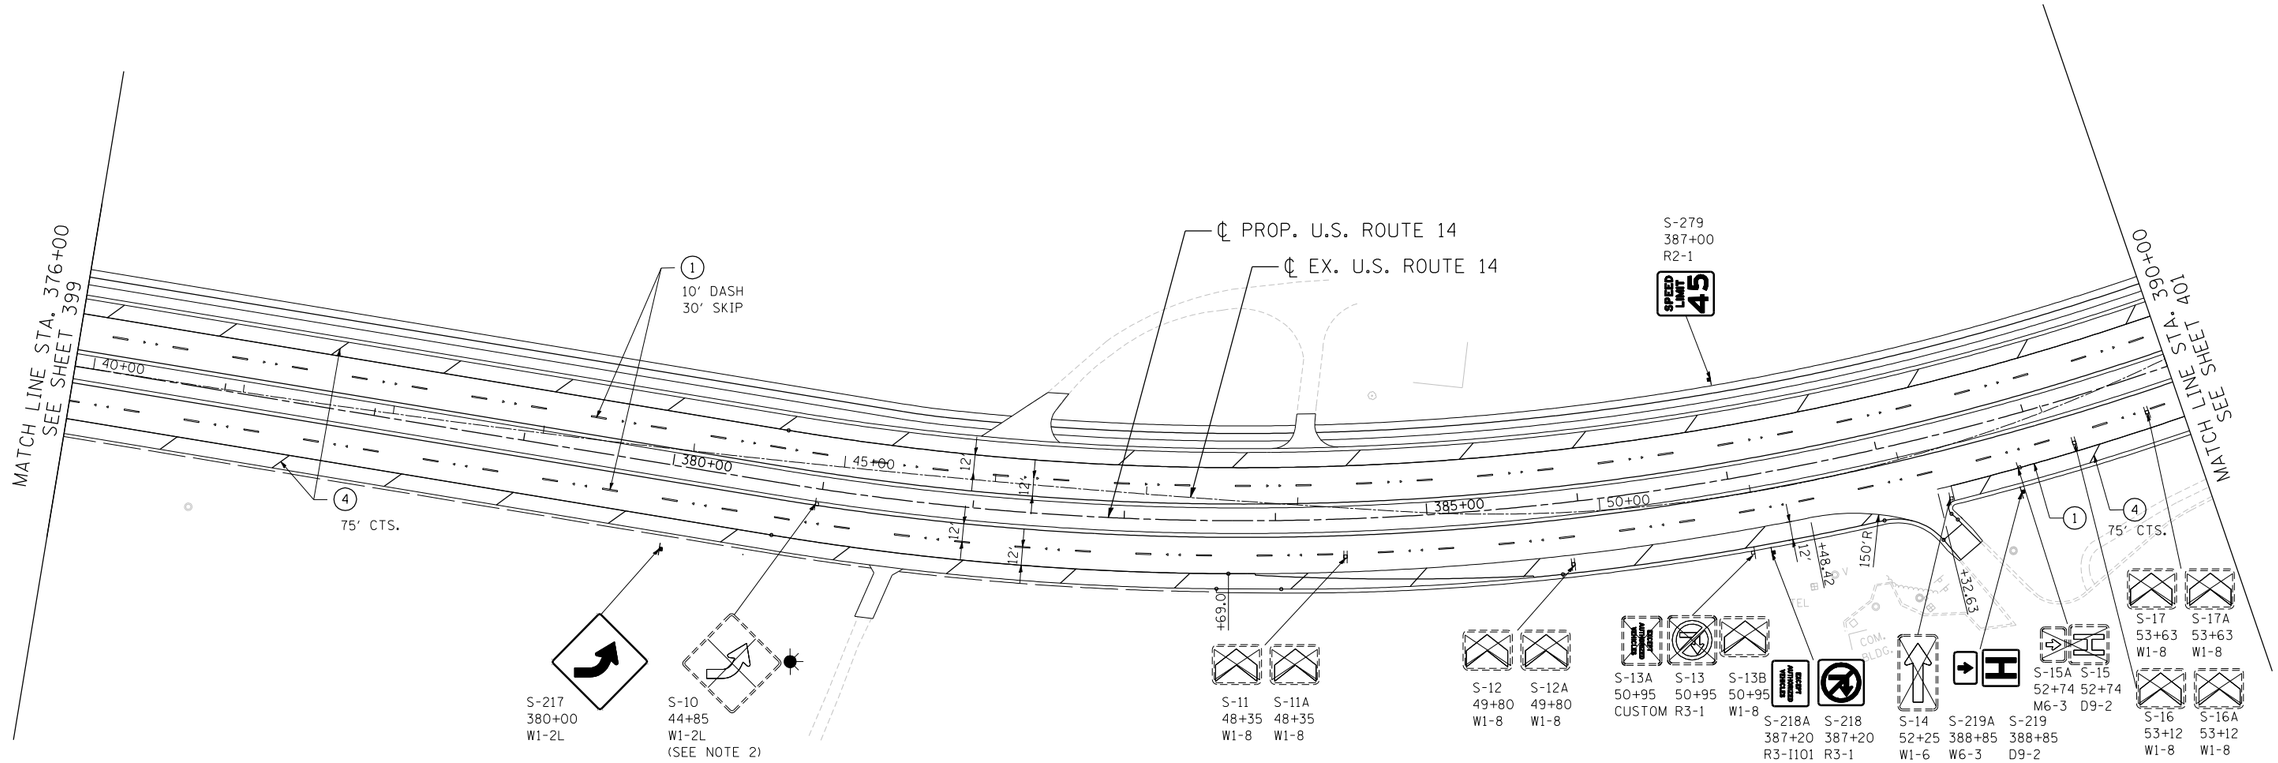

FILE NAME = $FILEL$	USER NAME = HECHTBR	DESIGNED -	REVISED -	STATE OF ILLINOIS DEPARTMENT OF TRANSPORTATION U.S. ROUTE 14	PAVEMENT MARKING & SIGNING PLANS STA. 376+00 TO STA. 390+00	F.A.P. RTE.	SECTION	COUNTY	TOTAL SHEETS / SHEET NO.
exp U.S. Services Inc. Chicago, IL BUILDINGS·EARTH & ENVIRONMENT·ENERGY INDUSTRIAL·INFRASTRUCTURE·SUSTAINABILITY		DRAWN - AMB	REVISED -			305	27R-2	MCHENRY	673 / 400
	PLOT SCALE = $SCALE$	CHECKED - TMH	REVISED -					CONTRACT NO. 62268	
	PLOT DATE = $DATE$	DATE - 11/01/13	REVISED -		SCALE: 1"=50' / SHEET NO. OF SHEETS / STA. TO STA.	FED. ROAD DIST. NO. 1	ILLINOIS	FED. AID PROJECT	

..\RDW08\S_DGN,..\TTB08\JJ.DGN,..\PVM00_OP.DGN,..\GEN08\17.DGN
11-07-2013,16:33:05 HECHTBR T:\DOCUMENT\193430\CIVIL\DGN\PVM00_00.DGN