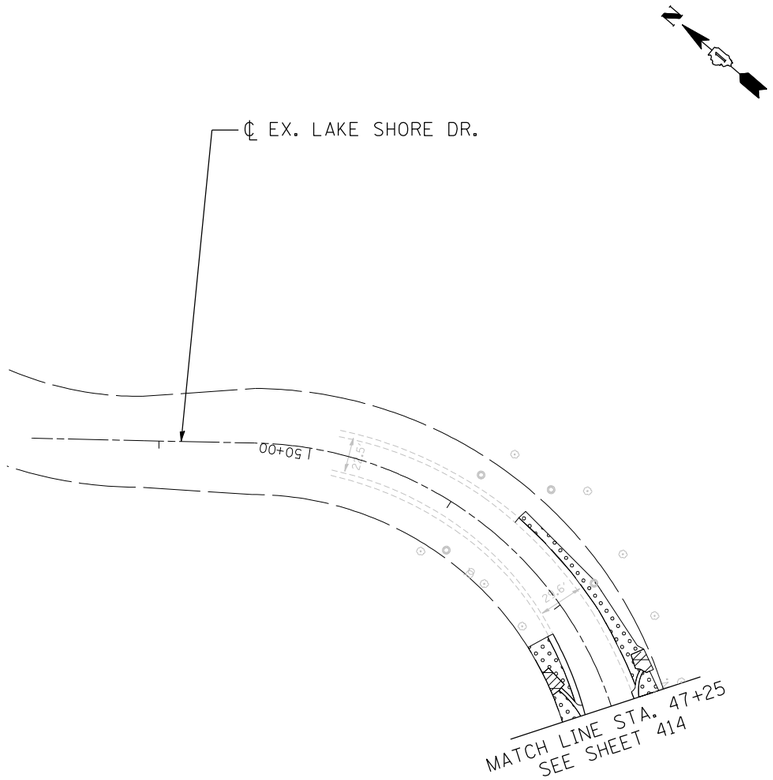

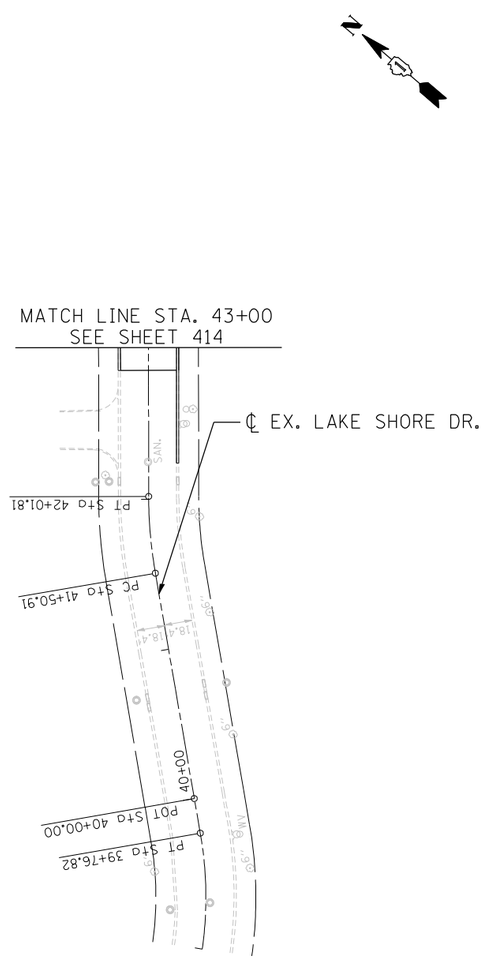

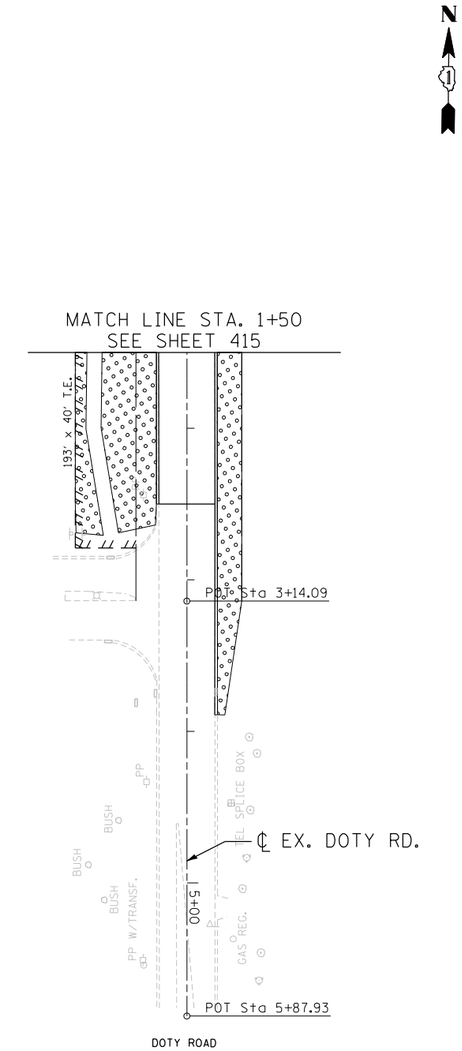

LANDSCAPING LEGEND

- SEEDING, CLASS 2A (SALT TOLERANT ROADSIDE MIXTURE) AND EROSION CONTROL BLANKET
- SEEDING, CLASS 4 (NATIVE GRASS) COMPOST FURNISH AND PLACE, 6" AND EROSION CONTROL BLANKET
- TURF REINFORCEMENT MAT SEEDING, CLASS 2A (SALT TOLERANT ROADSIDE MIXTURE)
- BIOSWALE

FILE NAME = $FILEL$	USER NAME = HECHTBR	DESIGNED -	REVISED -
exp U.S. Services Inc. Chicago, IL BUILDINGS·EARTH & ENVIRONMENT·ENERGY INDUSTRIAL·INFRASTRUCTURE·SUSTAINABILITY		DRAWN - MRK	REVISED -
	PLOT SCALE = $SCALE$	CHECKED - TKL	REVISED -
	PLOT DATE = $DATE$	DATE - 11/01/13	REVISED -

STATE OF ILLINOIS
DEPARTMENT OF TRANSPORTATION
U.S. ROUTE 14

LANDSCAPING PLANS
LAKE SHORE DRIVE & DOTY ROAD

SCALE: 1"=50' | SHEET NO. OF SHEETS | STA. TO STA.

F.A.P. RTE.	SECTION	COUNTY	TOTAL SHEETS	SHEET NO.
305	27R-2	MCHENRY	673	421
		CONTRACT NO. 62268		
FED. ROAD DIST. NO. 1	ILLINOIS	FED. AID PROJECT		

..\RDW00$IS.DGN,..\TTB00$JJ.DGN,..\RDW00$IS.DGN,..\RDW00$IS.DGN,..\GEN00$J7.DGN
11-07-2013,16:37:10 HECHTBR T:\DOCUMENT\19343901\CIVIL\DGN\LND00_MO.DGN