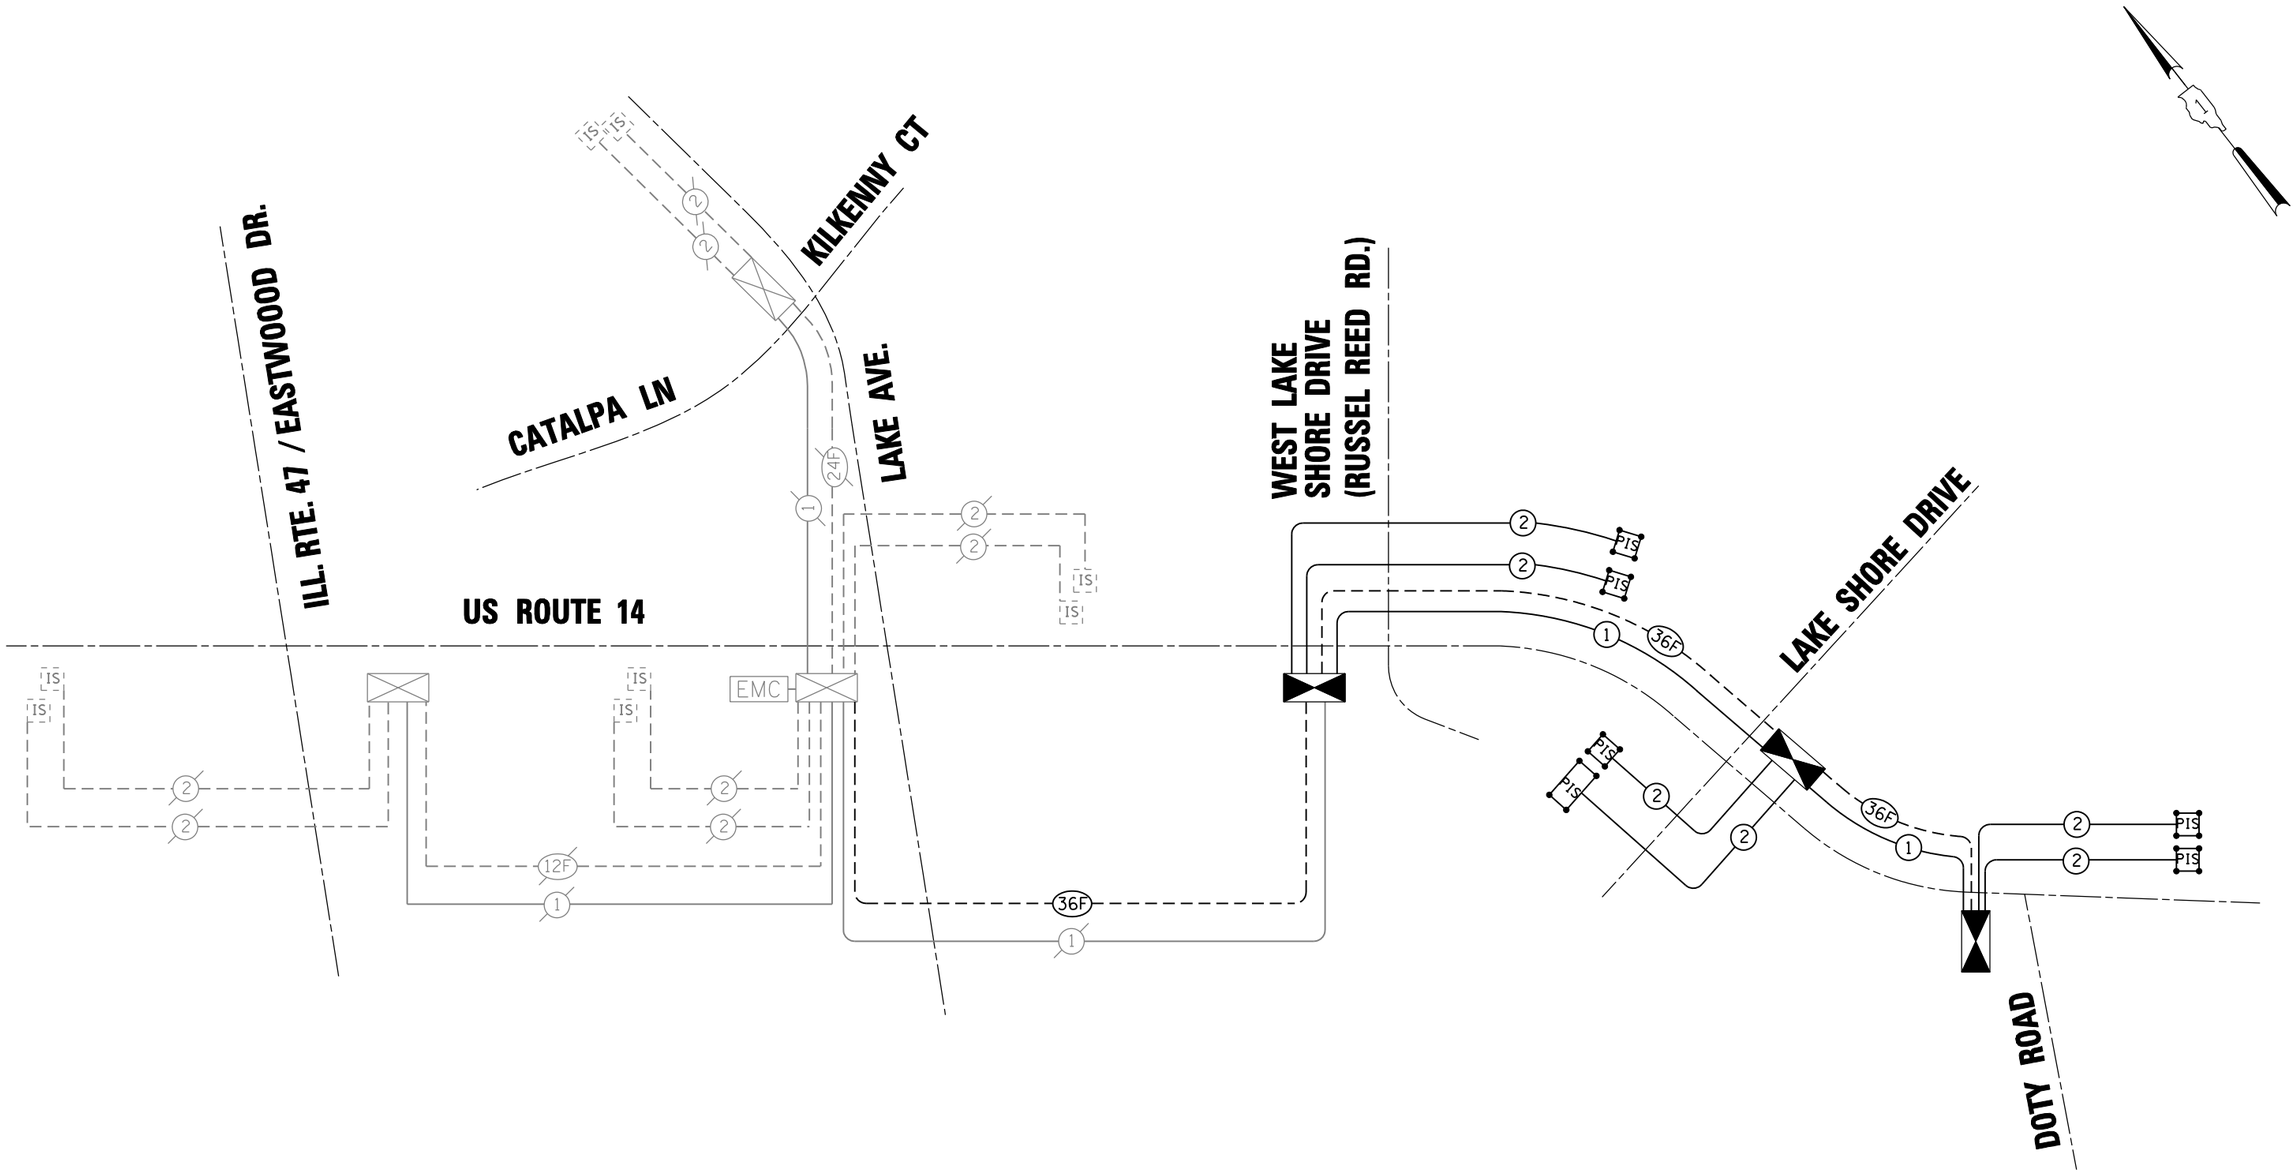

SCHEDULE OF INTERCONNECT QUANTITIES

QUANTITY	UNIT	ITEM
6546	FOOT	UNDERGROUND CONDUIT, GALVANIZED STEEL, 2" DIA.
10	EACH	HANDHOLE
7757	FOOT	ELECTRIC CABLE IN CONDUIT, TRACER NO. 14 1C
1305	FOOT	REMOVE ELECTRIC CABLE FROM CONDUIT
266	FOOT	REMOVE AND REINSTALL ELECTRIC CABLE FROM CONDUIT
9386	FOOT	FIBER OPTIC CABLE IN CONDUIT, NO. 62.5/125, MM12F SM24F
1	EACH	OPTIMIZE TRAFFIC SIGNAL SYSTEM

THE TRAFFIC SIGNAL CONTROL EQUIPMENT FOR THIS PROJECT SHALL BE "ECONOLITE" TO MATCH THE EXISTING ADJACENT SYSTEM.

FILE NAME = $FILEL$	USER NAME = $USER$	DESIGNED - PKG	REVISED -
		DRAWN - EA, MG	REVISED -
	PLOT SCALE = $SCALE$	CHECKED - PKG	REVISED -
	PLOT DATE = $DATE$	DATE - 11/6/2013	REVISED -

STATE OF ILLINOIS
DEPARTMENT OF TRANSPORTATION

PROPOSED INTERCONNECT SCHEMATIC
US ROUTE 14 FROM ILLINOIS ROUTE 47/EASTWOOD DRIVE TO DOTY ROAD

SCALE: N.T.S. | SHEET NO. OF SHEETS | STA. | TO STA.

F.A.P. RTE.	SECTION	COUNTY	TOTAL SHEETS	SHEET NO.
305	27R-2	MCHENRY	673	455
		CONTRACT NO. 62268		
FED. ROAD DIST. NO. -	ILLINOIS	FED. AID PROJECT		