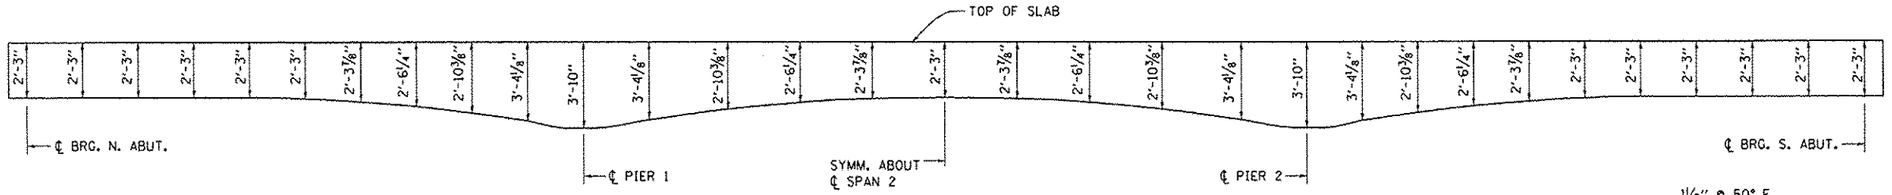

GIRDER ORDINATES (ALL GIRDERS)

SUPERSTRUCTURE REMOVAL AND REPLACEMENT

NOTE:
EXISTING TRANSVERSE DECK REINFORCEMENT EXTENDING INTO REMOVAL AREA SHALL BE CUT OFF 6" FROM FACE OF REMOVAL LINE. TYPICAL EACH SIDE.

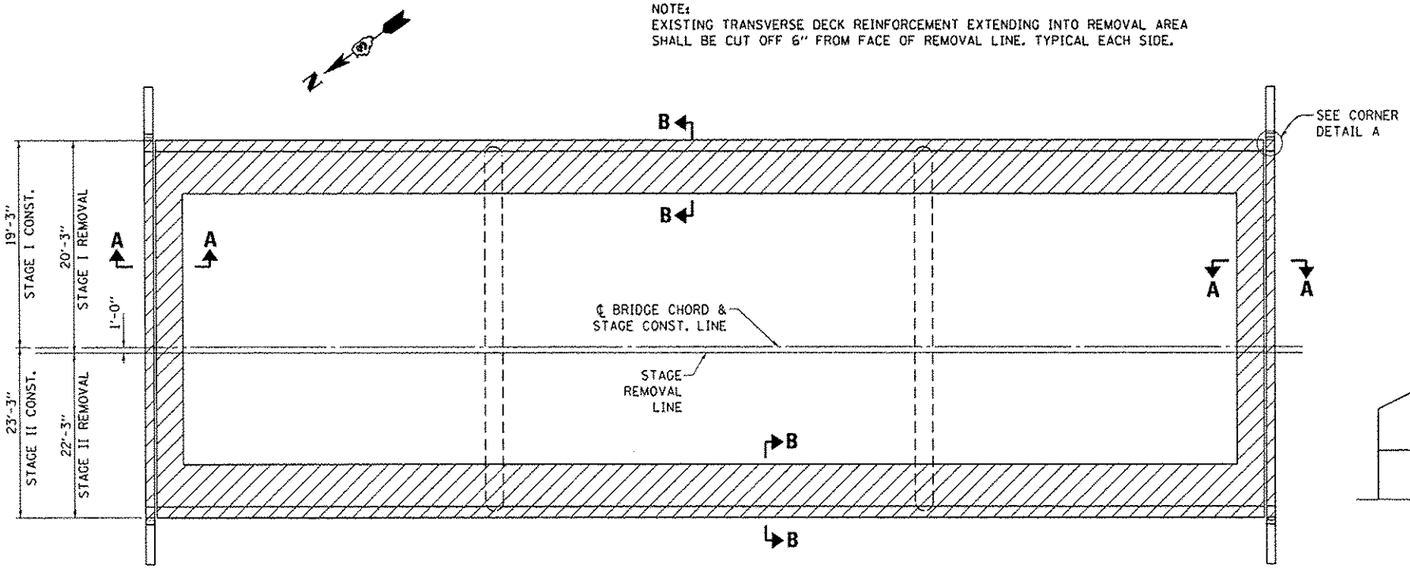

PLAN

SOUTHBOUND STRUCTURE (038-0155) SHOWN
NORTHBOUND STRUCTURE (038-0156) SIMILAR
THRU 180 DEG. ROTATION ABOUT CENTERLINE OF FAI 57

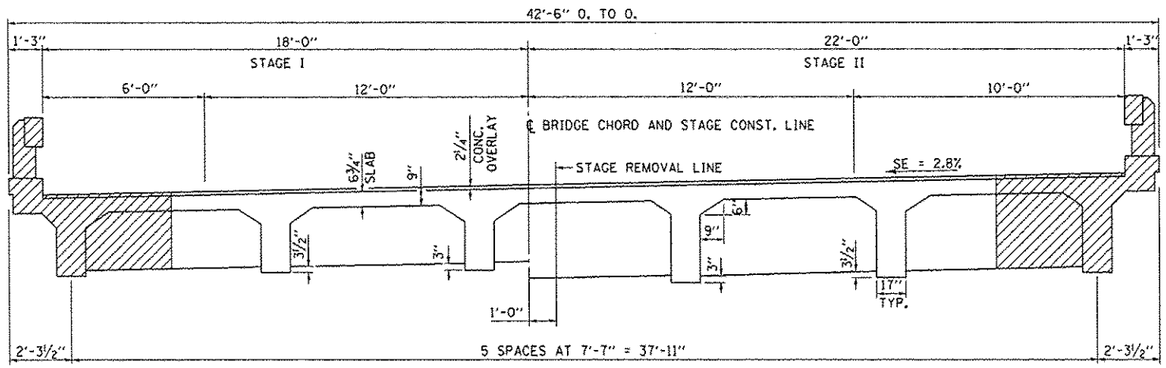

AT MID-SPAN AT PIERS

CROSS SECTION

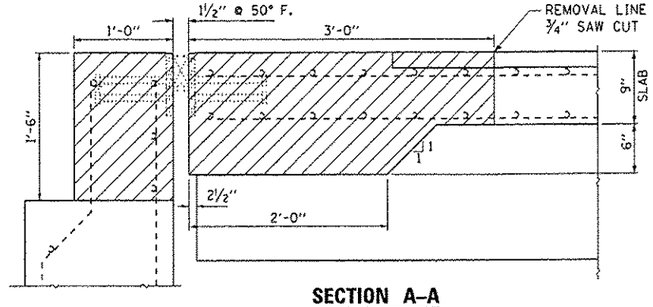

SECTION A-A

DIMENSIONS AT RT. ℄'s

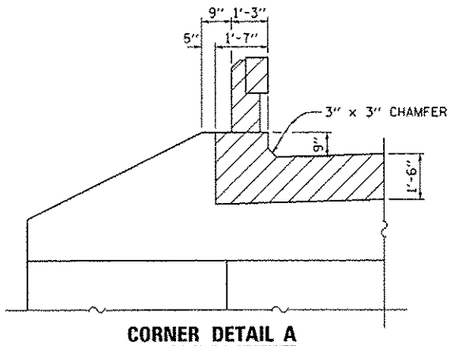

CORNER DETAIL A

(TYPICAL)

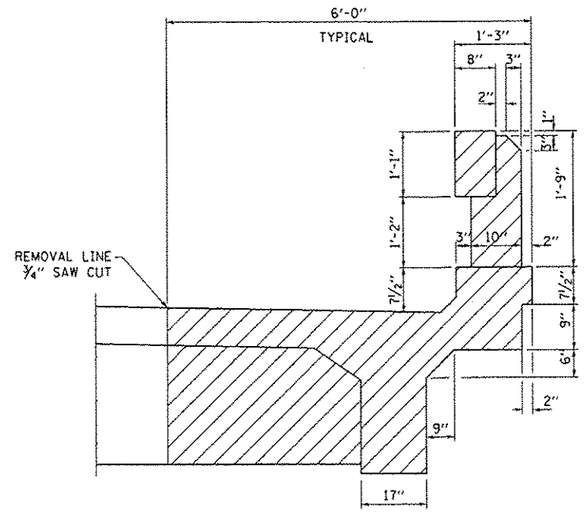

SECTION B-B

FILE NAME = c:\pw_work\pwidot\pately\d0325965\D366081-sht-details.dgn	USER NAME = Pately	DESIGNED - RW	REVISED -	STATE OF ILLINOIS DEPARTMENT OF TRANSPORTATION	CONCRETE REMOVAL DETAILS FOR STRUCTURE NO's 038-0155 AND 038-0156	F.A.I. RTE.	SECTION	COUNTY	TOTAL SHEETS	SHEET NO.
		DRAWN - RW	REVISED -			57	(38-6B)I-2 & (38-6B-D)I-2	ROQUOIS	27	11
	PLOT SCALE = 100.0000 ' / in.	CHECKED -	REVISED -					CONTRACT NO. 66C81		
$MODEL_NAME$	PLOT DATE = 9/6/2014	DATE -	REVISED -		SCALE:	SHEET 2 OF 10 SHEETS	STA. 928+50.00	ILLINOIS FED. AID PROJECT		