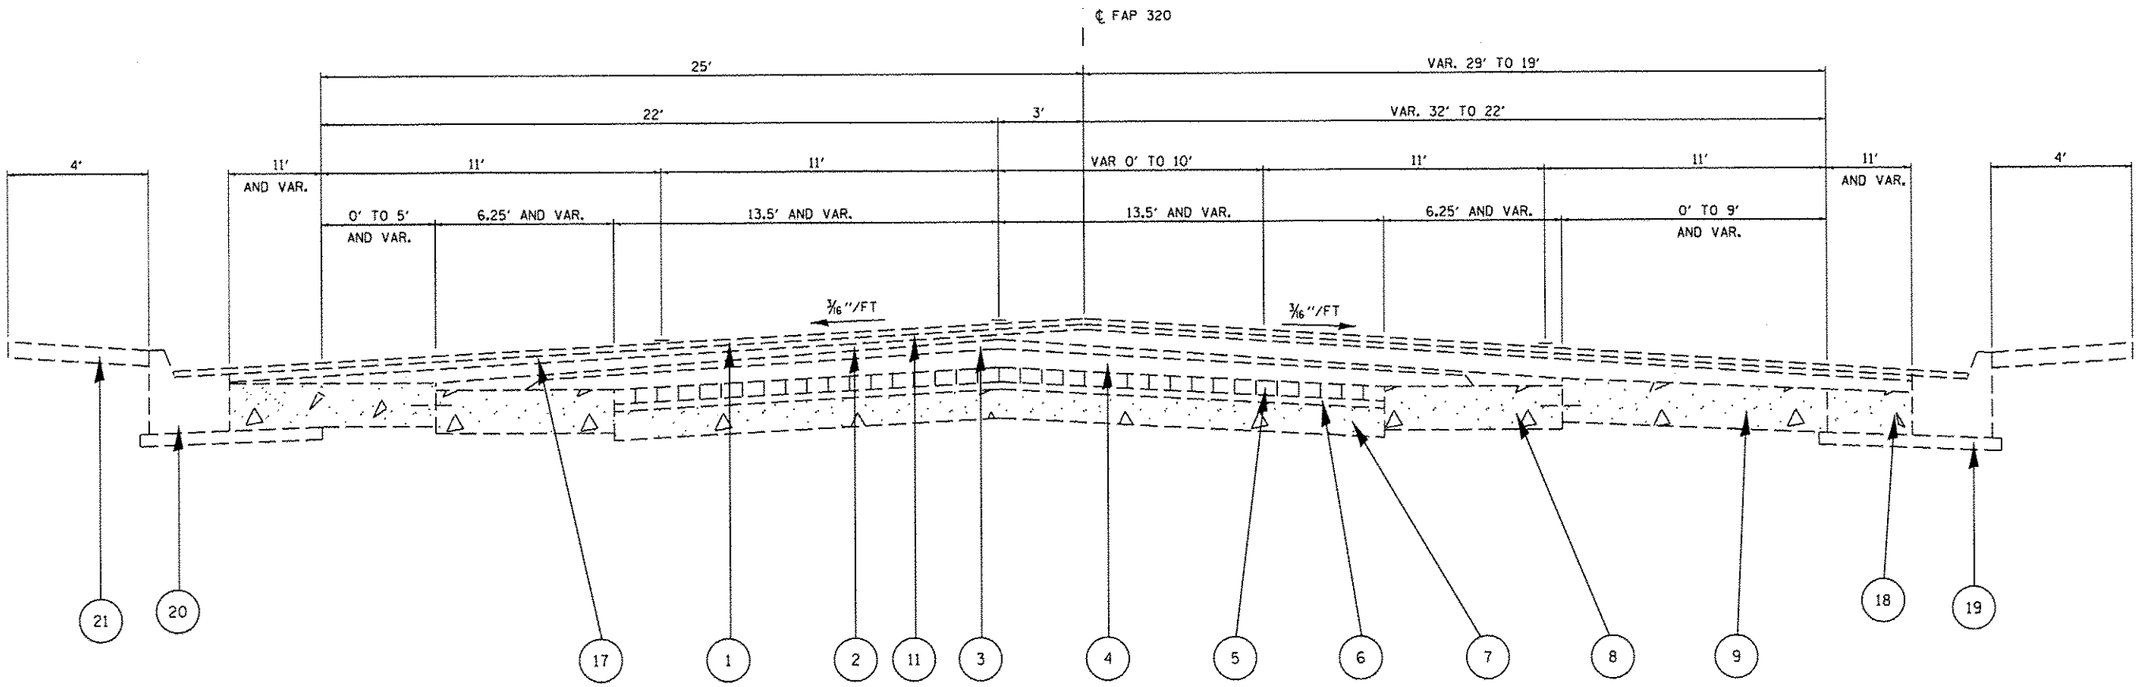

TYPICAL #5

LT. STA. 41+15.25 TO 42+19.00
RT. STA. 41+45.23 TO 42+19.00

LEGEND - TYPICAL #5

1. EXIST BITUMINOUS SURFACE COURSE, 1½"
2. EXIST LEVELING BINDER, 1½"
3. EXIST BITUMINOUS SURFACE COURSE 1¼"
4. EXIST BITUMINOUS BINDER COURSE 2½"
5. EXIST BRICK COURSE, 3"
6. EXIST SAND CUSHION, 1"
7. EXIST PCC PAVEMENT, 6"
8. EXIST PCC BASE COURSE WIDENING, 8"
9. EXIST PCC BASE COURSE WIDENING, 9"
11. EXIST BITUMINOUS BINDER COURSE, ¾"
12. EXIST PCC SIDEWALK, 4"
17. EXIST THERMOPLASTIC PAVEMENT MARKING
18. EXIST PCC BASE COURSE, 9"
19. EXIST AGGREGATE SUB-BASE, 4"
20. EXIST B-6.24 CURB AND GUTTER
21. EXIST SIDEWALK, 4"

FILE NAME = S:\CONTRMAINT_CAD\72H22 - IL 10 - Lincoln Patching\plansheets.dgn	USER NAME = shahdm	DESIGNED - DMS	REVISED -
		DRAWN - DMS	REVISED -
	PLOT SCALE = 40.2020 ' / in.	CHECKED -	REVISED -
Default	PLOT DATE = May-19-2014 11:43:02AM	DATE -	REVISED -

STATE OF ILLINOIS
DEPARTMENT OF TRANSPORTATION

TYPICAL SECTION
FAP 320

SCALE: | SHEET 4 OF 4 SHEETS | STA. TO STA.

F.A.P RTE.	SECTION	COUNTY	TOTAL SHEETS	SHEET NO.
320	*	LOGAN	15	7
		CONTRACT NO. 72H22		
		ILLINOIS FED. AID PROJECT		

* DG SPRING RD REPAIR 2014-24