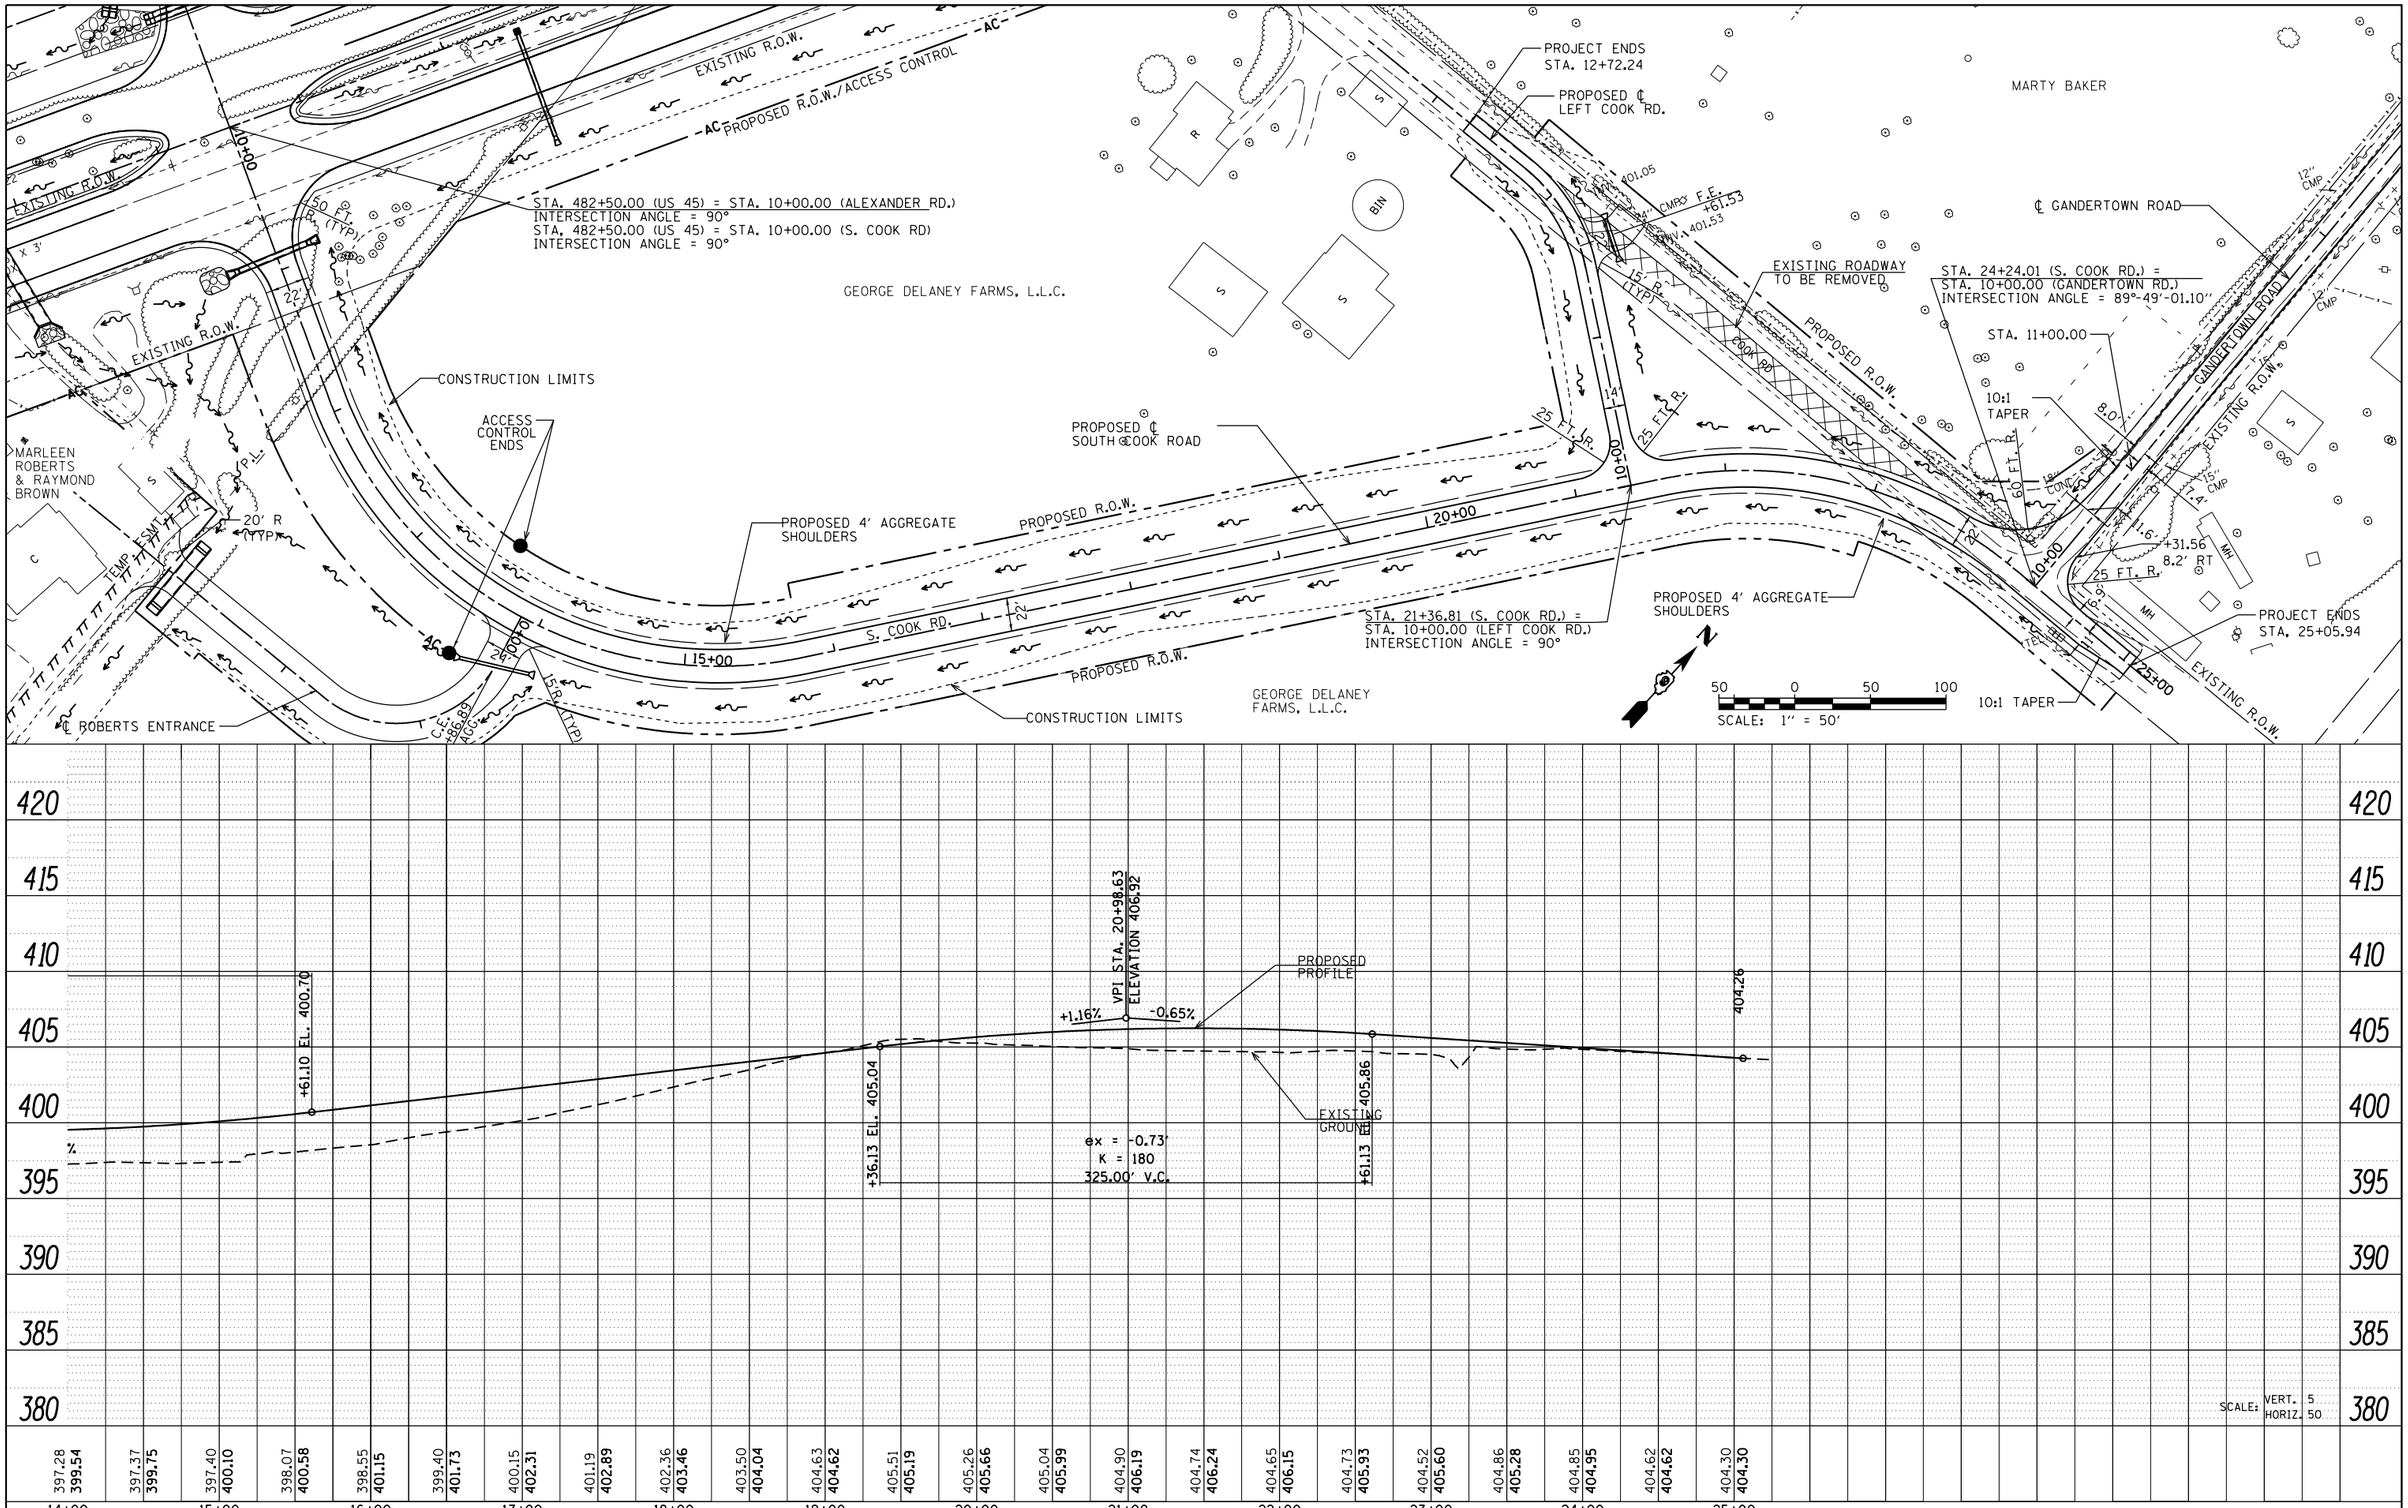

PLAN: SURVEYED, PLOTTED, ALIGNMENT CHECKED, RT. OF WAY CHECKED, CADD FILE NAME, NOTE BOOK NO., BY, DATE

PROFILE: SURVEYED, PLOTTED, GRADES CHECKED, B.M. NOTED, STRUCTURE NOTAT'NS CHKD, NOTE BOOK NO., BY, DATE

FILE NAME = P:\Projects\2011 Projects\11297 - IDOT US45	USER NAME = bemery	DESIGNED -	REVISED -
	Ph2\CV\CADD Sheets\D978077-sht-plnprof-Cross-Design	DRAWN -	REVISED -
	PLOT SCALE = 100.0000 ' / in.	CHECKED -	REVISED -
	PLOT DATE = 4/30/2014	DATE -	REVISED -

STATE OF ILLINOIS
DEPARTMENT OF TRANSPORTATION

ROADWAY PLAN & PROFILE
S. COOK ROAD, LEFT COOK ROAD, & GANDERTOWN ROAD

SCALE: 1" = 50' | SHEET NO. OF SHEETS | STA. 14+00.00 TO STA. 25+00.00

F.A.P RTE.	SECTION	COUNTY	TOTAL SHEETS	SHEET NO.
332	(29,30)R-1	SALINE	745	171

CONTRACT NO. 78077

ILLINOIS FED. AID PROJECT