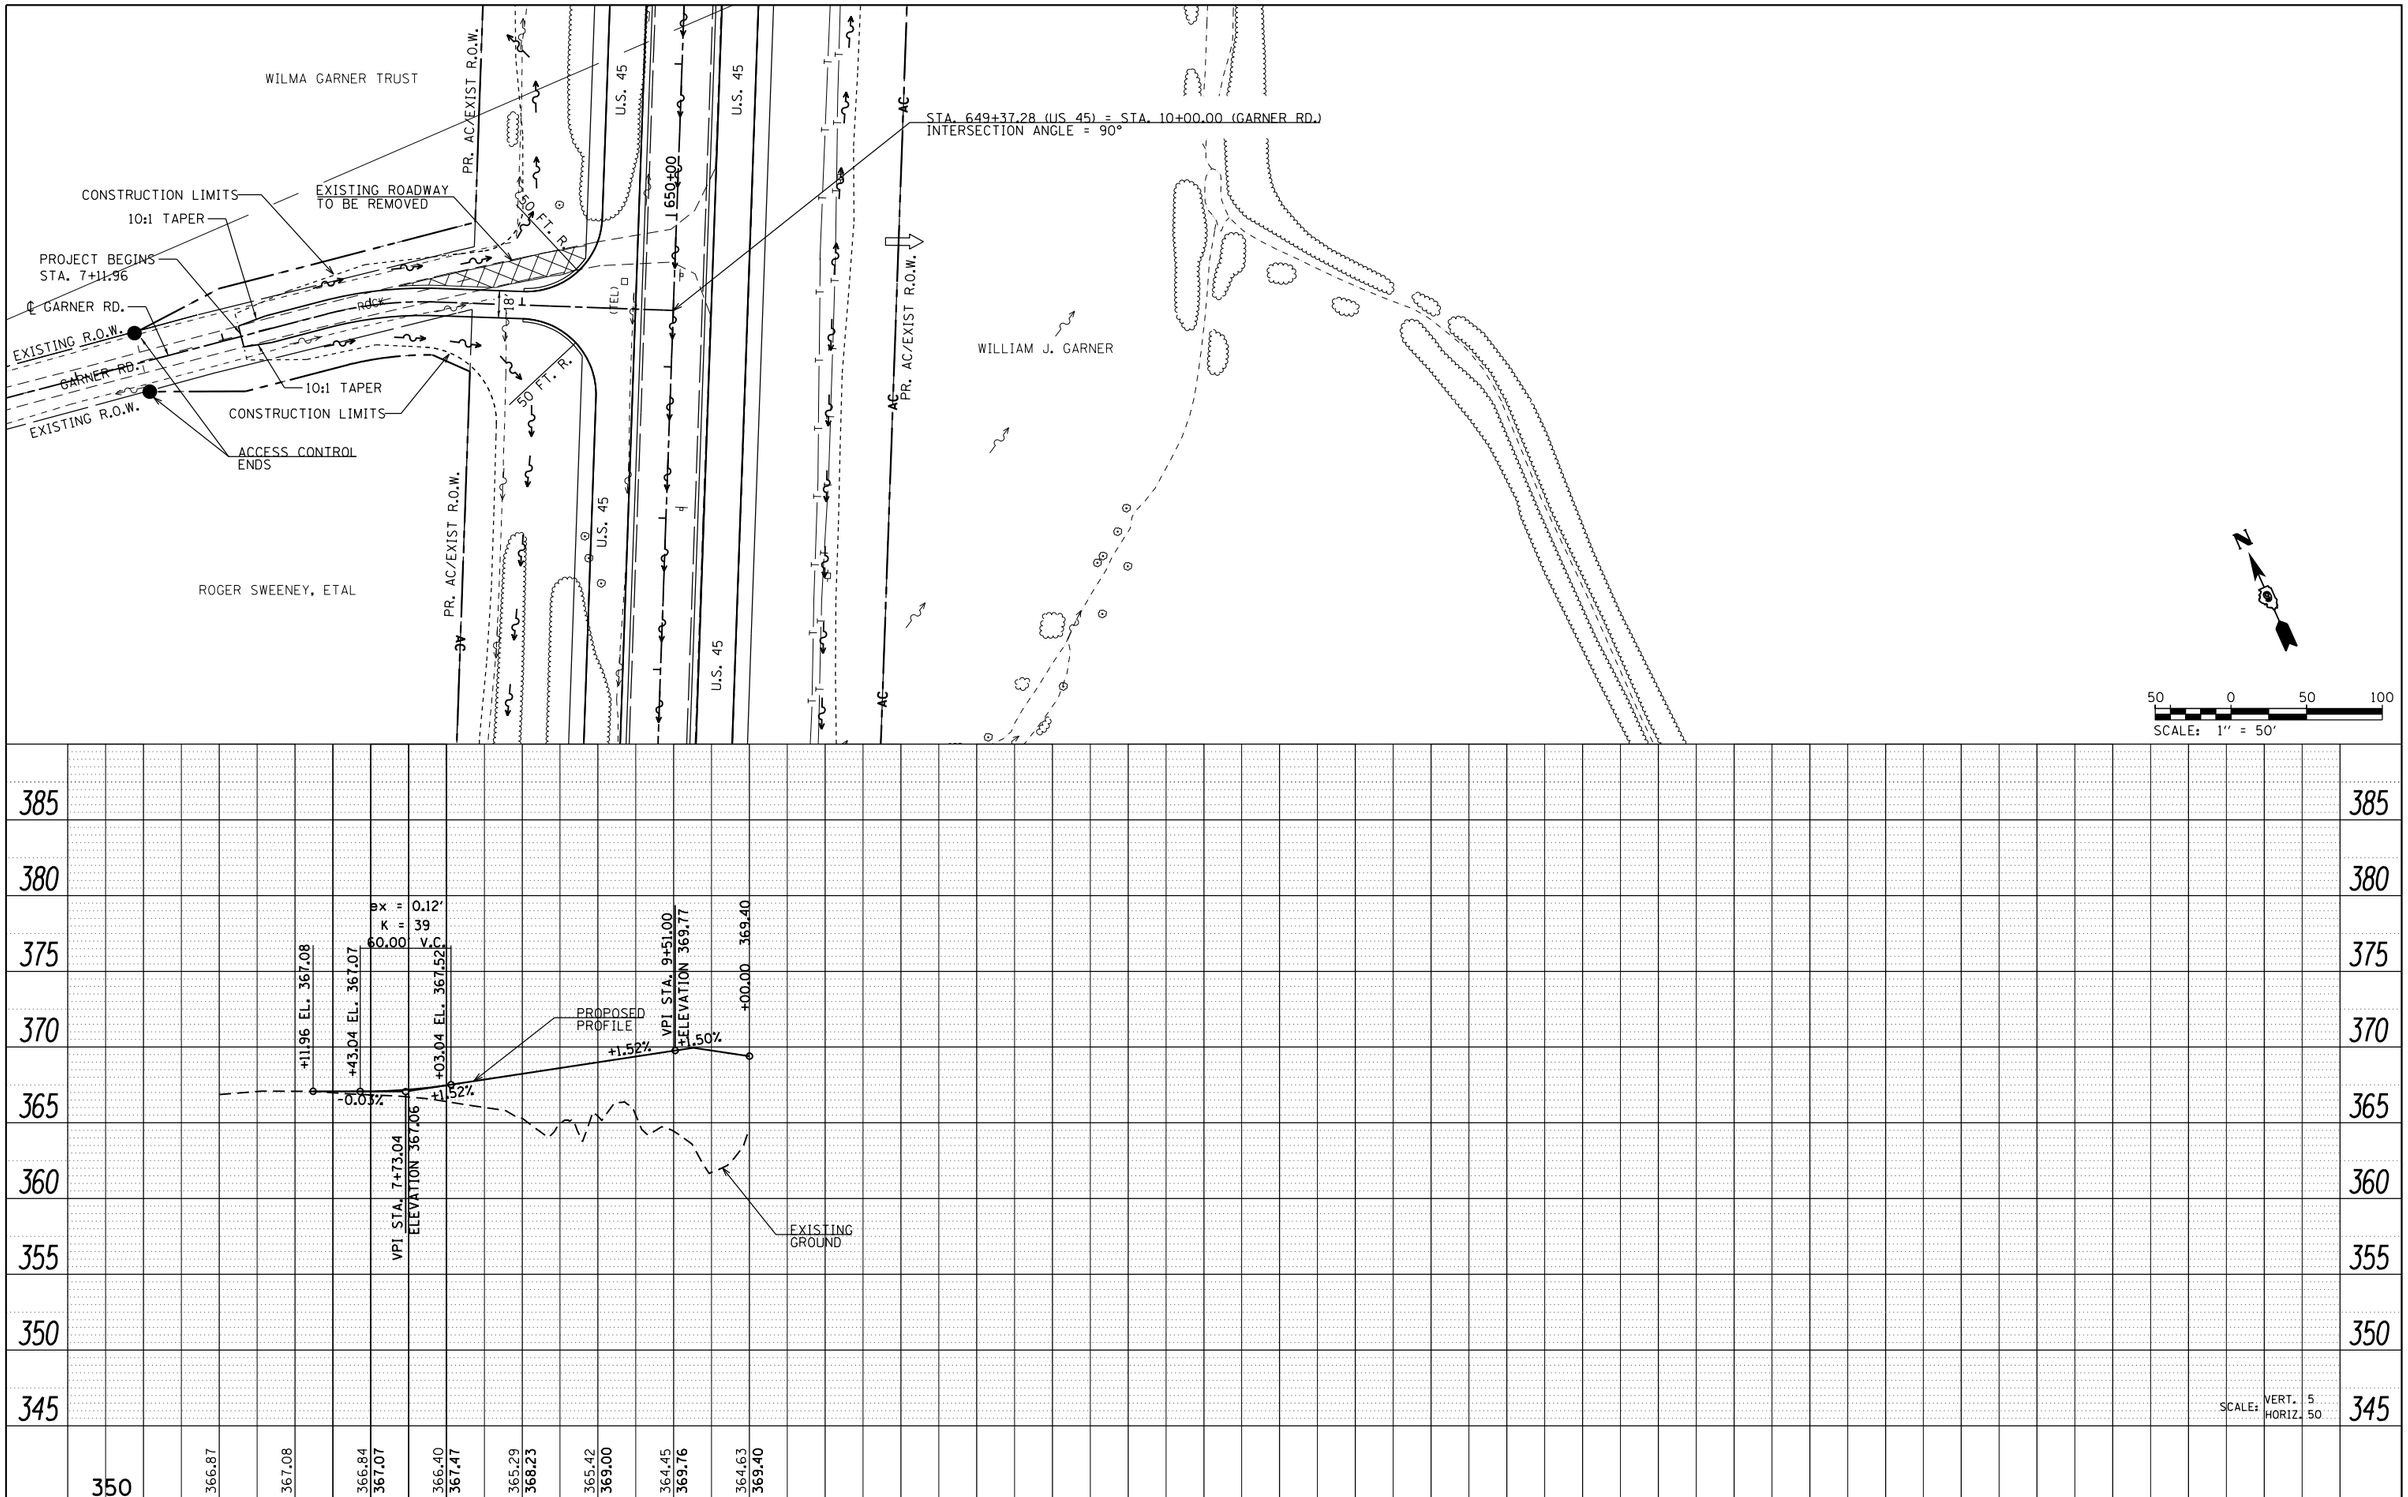

PLAN
NOTE BOOK NO.
SURVEYED
PLOTTED
ALIGNMENT CHECKED
RT. OF WAY CHECKED
CADD FILE NAME
BY
DATE

PROFILE
NOTE BOOK NO.
SURVEYED
PLOTTED
GRADES CHECKED
B.M. NOTED
STRUCTURE NOTAT'NS CHKD
BY
DATE

FILE NAME = P:\Projects\2011 Projects\11297 - IDOT US45	USER NAME = bemery	DESIGNED -	REVISED -
	Ph2\CV\CADD Sheets\D978077-sht-plnprof-Crossmaker.dgn	DRAWN -	REVISED -
	PLOT SCALE = 100.0000 ' / in.	CHECKED -	REVISED -
	PLOT DATE = 4/30/2014	DATE -	REVISED -

STATE OF ILLINOIS
DEPARTMENT OF TRANSPORTATION

ROADWAY PLAN & PROFILE
GARNER ROAD

SCALE: 1" = 50' | SHEET NO. OF SHEETS | STA. 7+00.00 TO STA. 10+00.00

F.A.P RTE.	SECTION	COUNTY	TOTAL SHEETS	SHEET NO.
332	(29,30)R-1	SALINE	745	179

CONTRACT NO. 78077

ILLINOIS FED. AID PROJECT