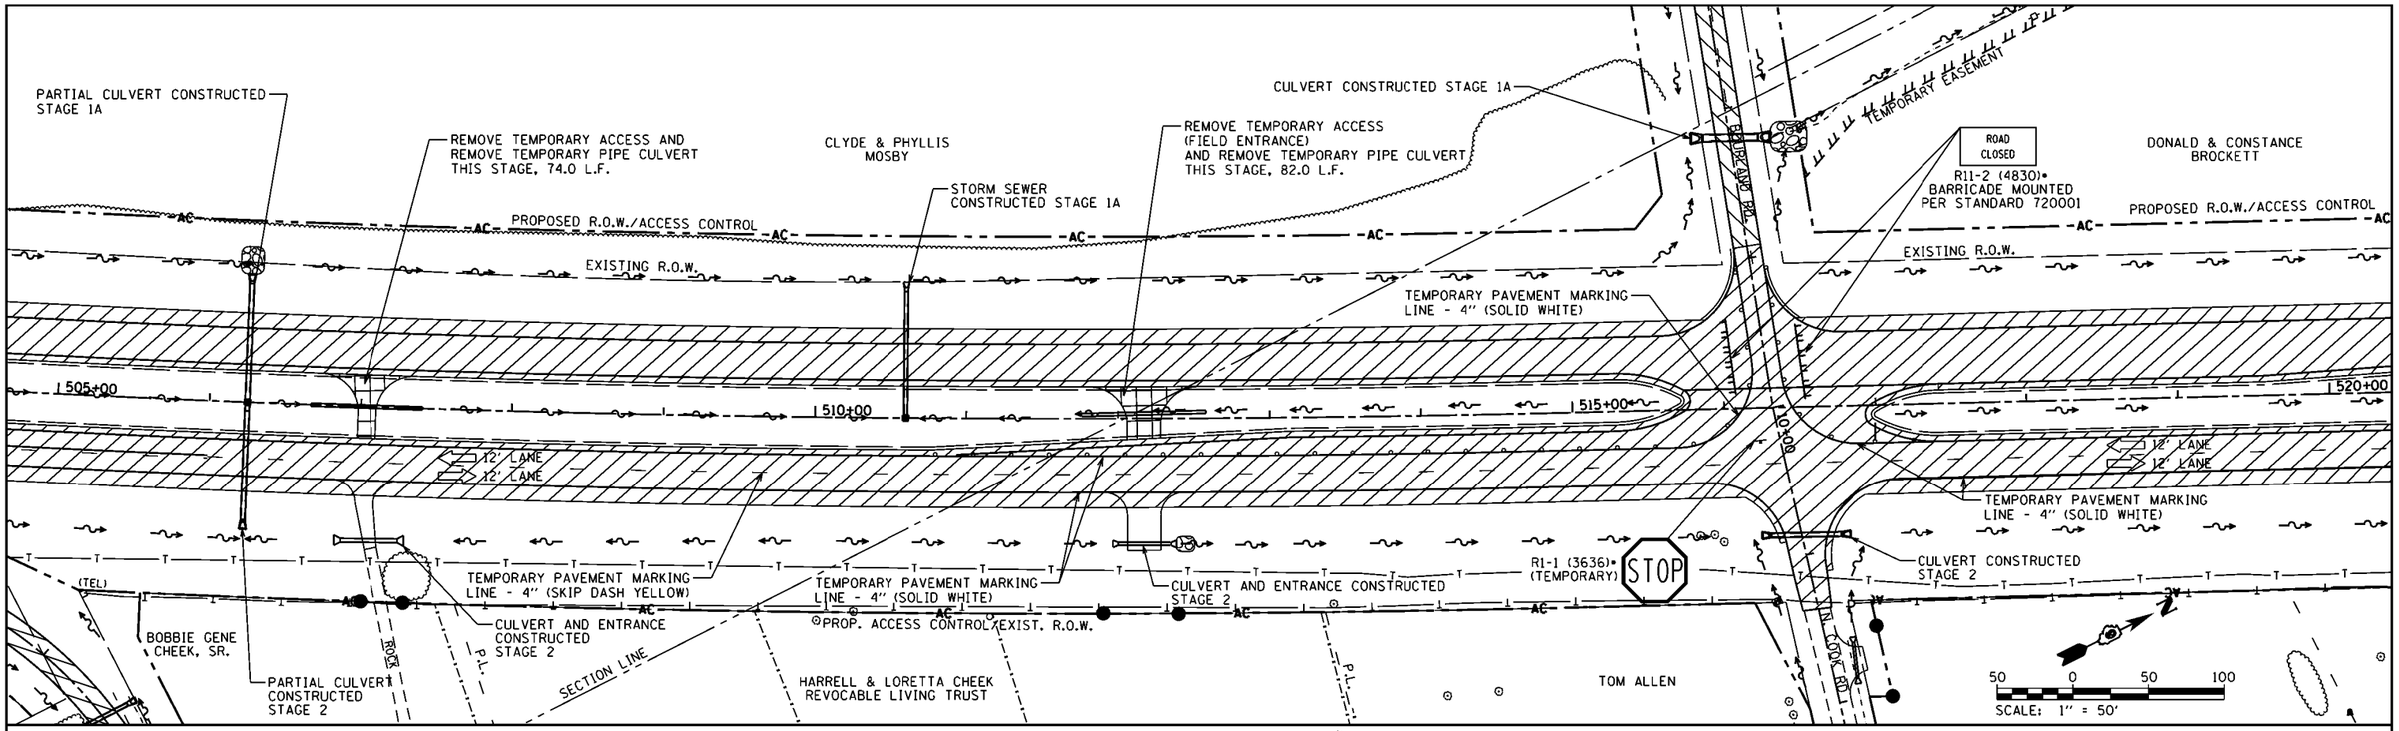

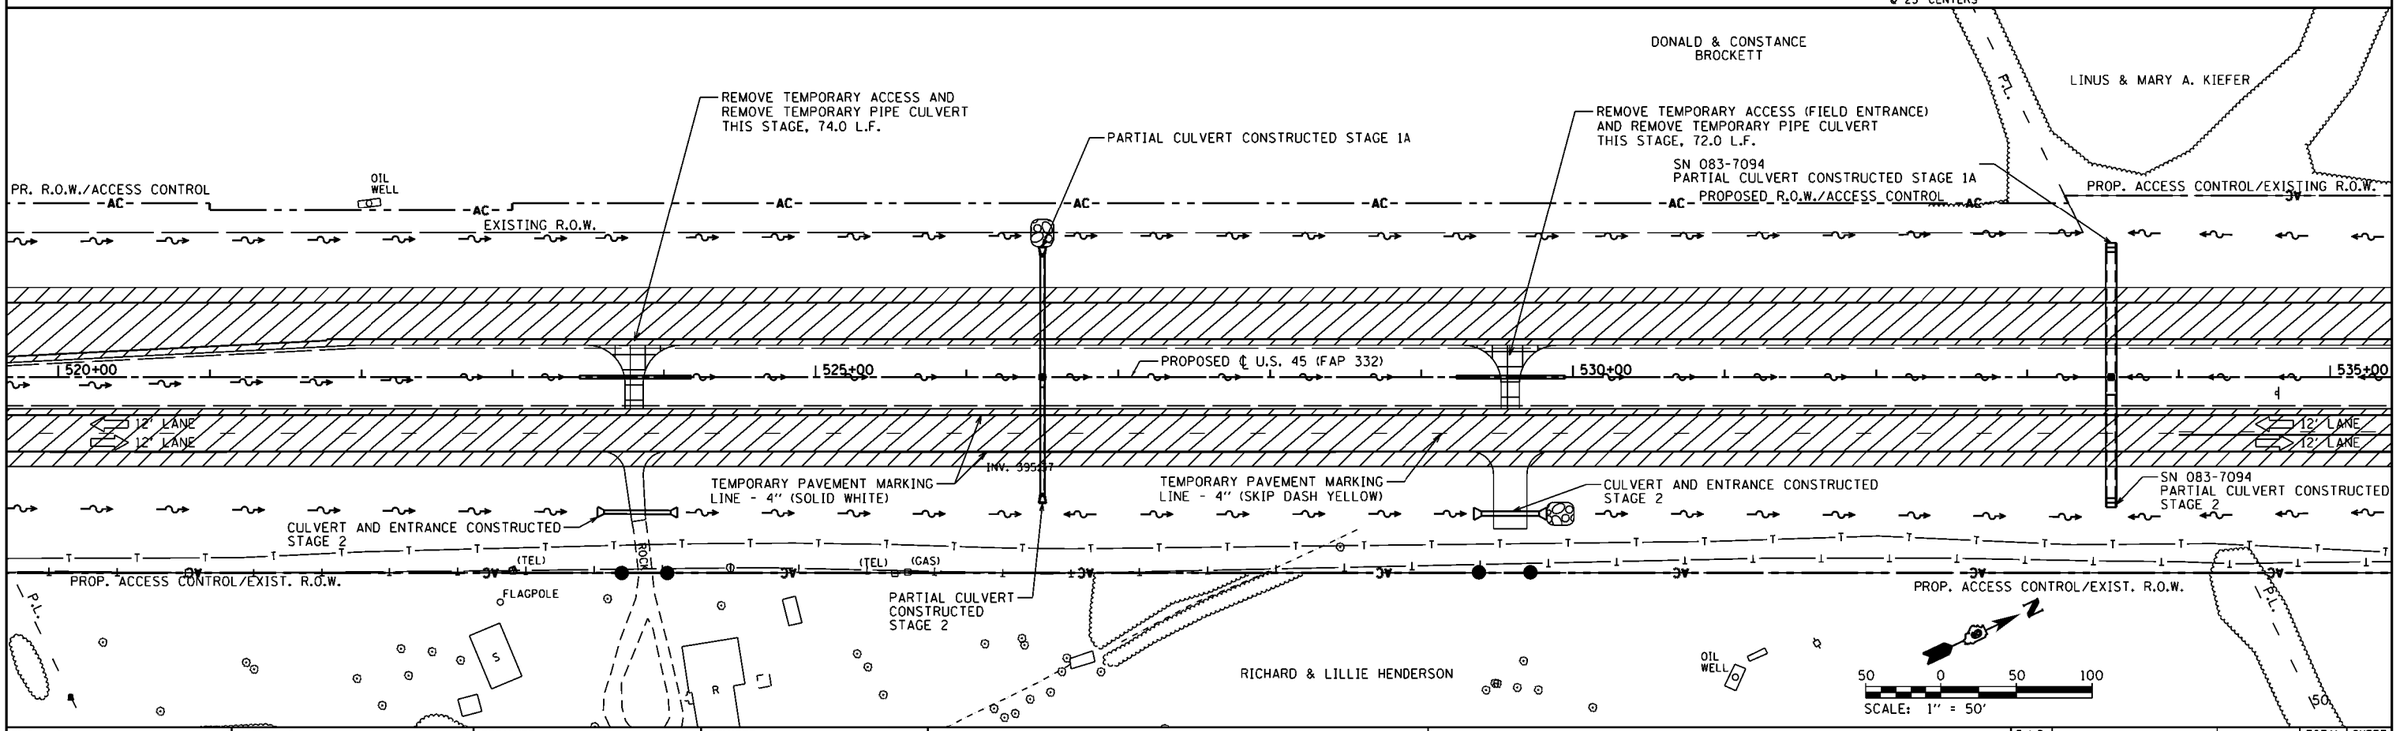

FILE NAME = P:\Projects\2011 Projects\11297 - IDOT US-45 Ph2\CV\CADD Sheets\0978077-sht-MOT-Stage3.dgn	USER NAME = bemery	DESIGNED -	REVISED -
		DRAWN -	REVISED -
	PLOT SCALE = 100.0000 ' / in.	CHECKED -	REVISED -
Default	PLOT DATE = 4/30/2014	DATE -	REVISED -

STATE OF ILLINOIS
DEPARTMENT OF TRANSPORTATION

MAINTENANCE OF TRAFFIC – STAGE 3
U.S. 45

SCALE: 1" = 50' | SHEET OF SHEETS | STA. 505+00.00 TO STA. 535+00.00

F.A.P. RTE.	SECTION	COUNTY	TOTAL SHEETS	SHEET NO.
332	(29,30)R-1	SALINE	745	311
		CONTRACT NO. 78077		
	ILLINOIS FED. AID PROJECT			