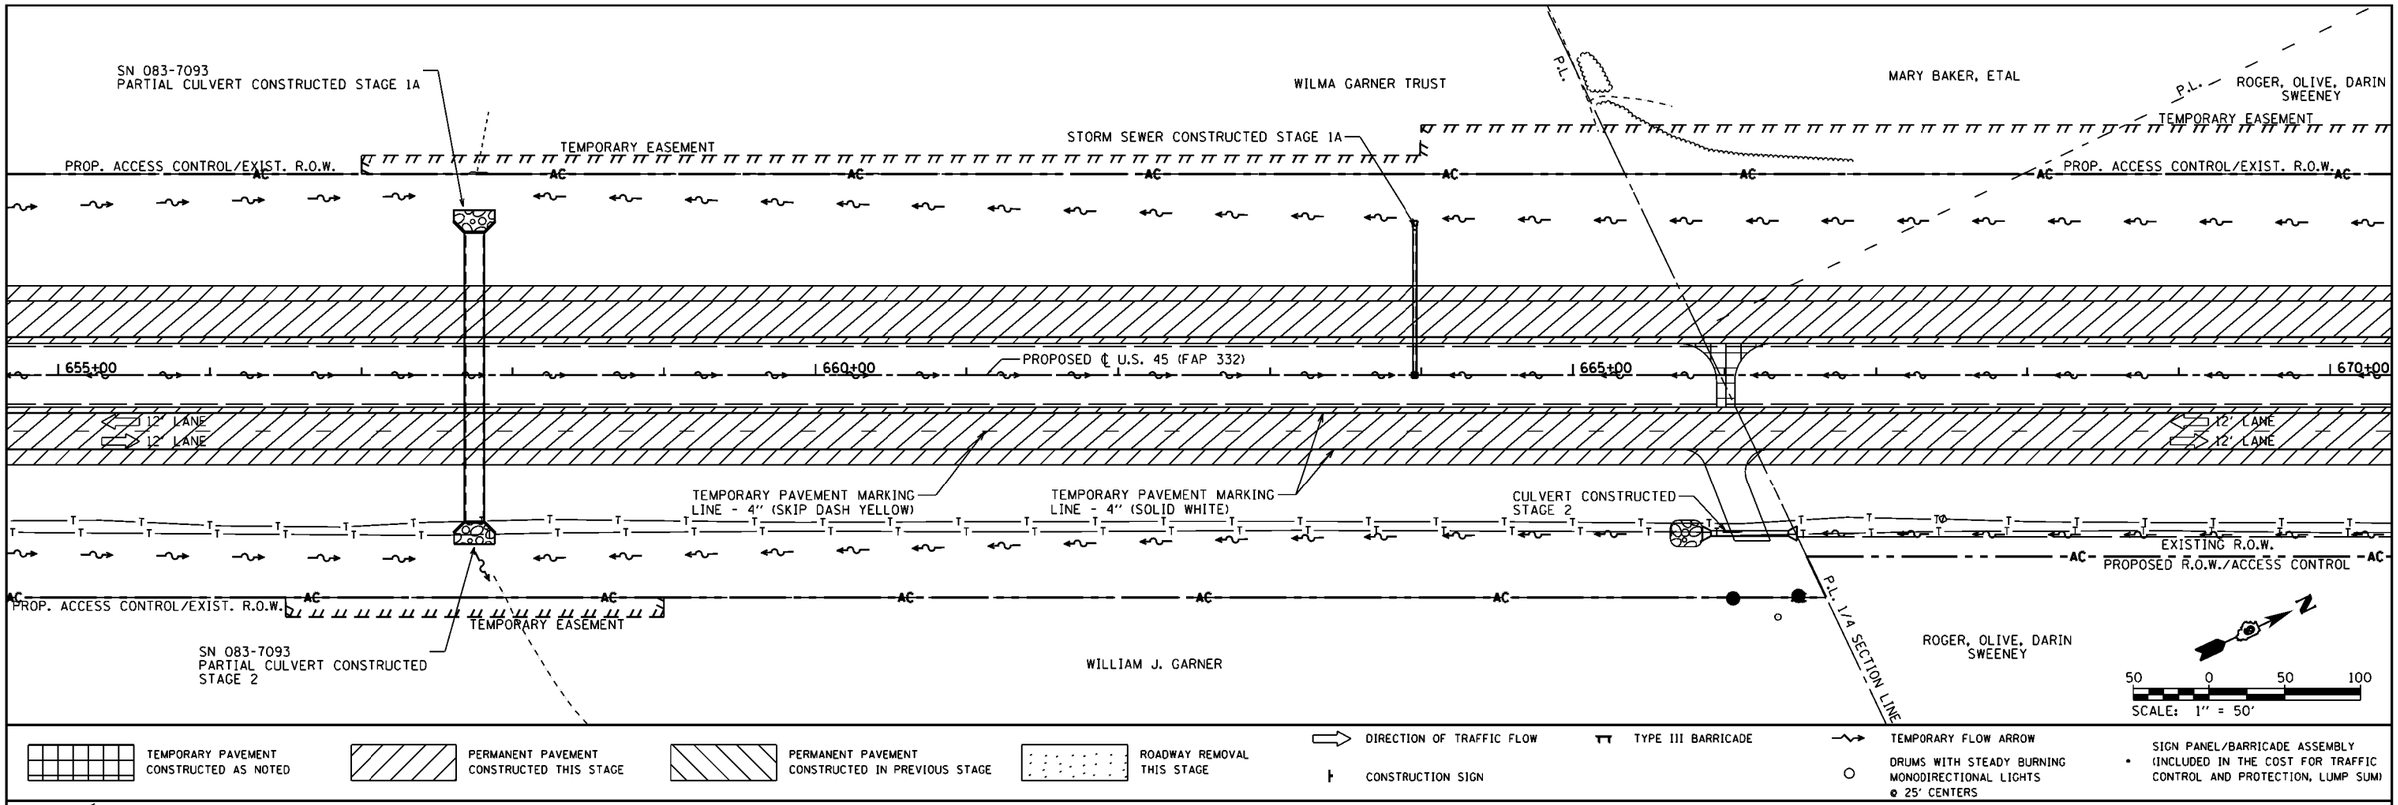

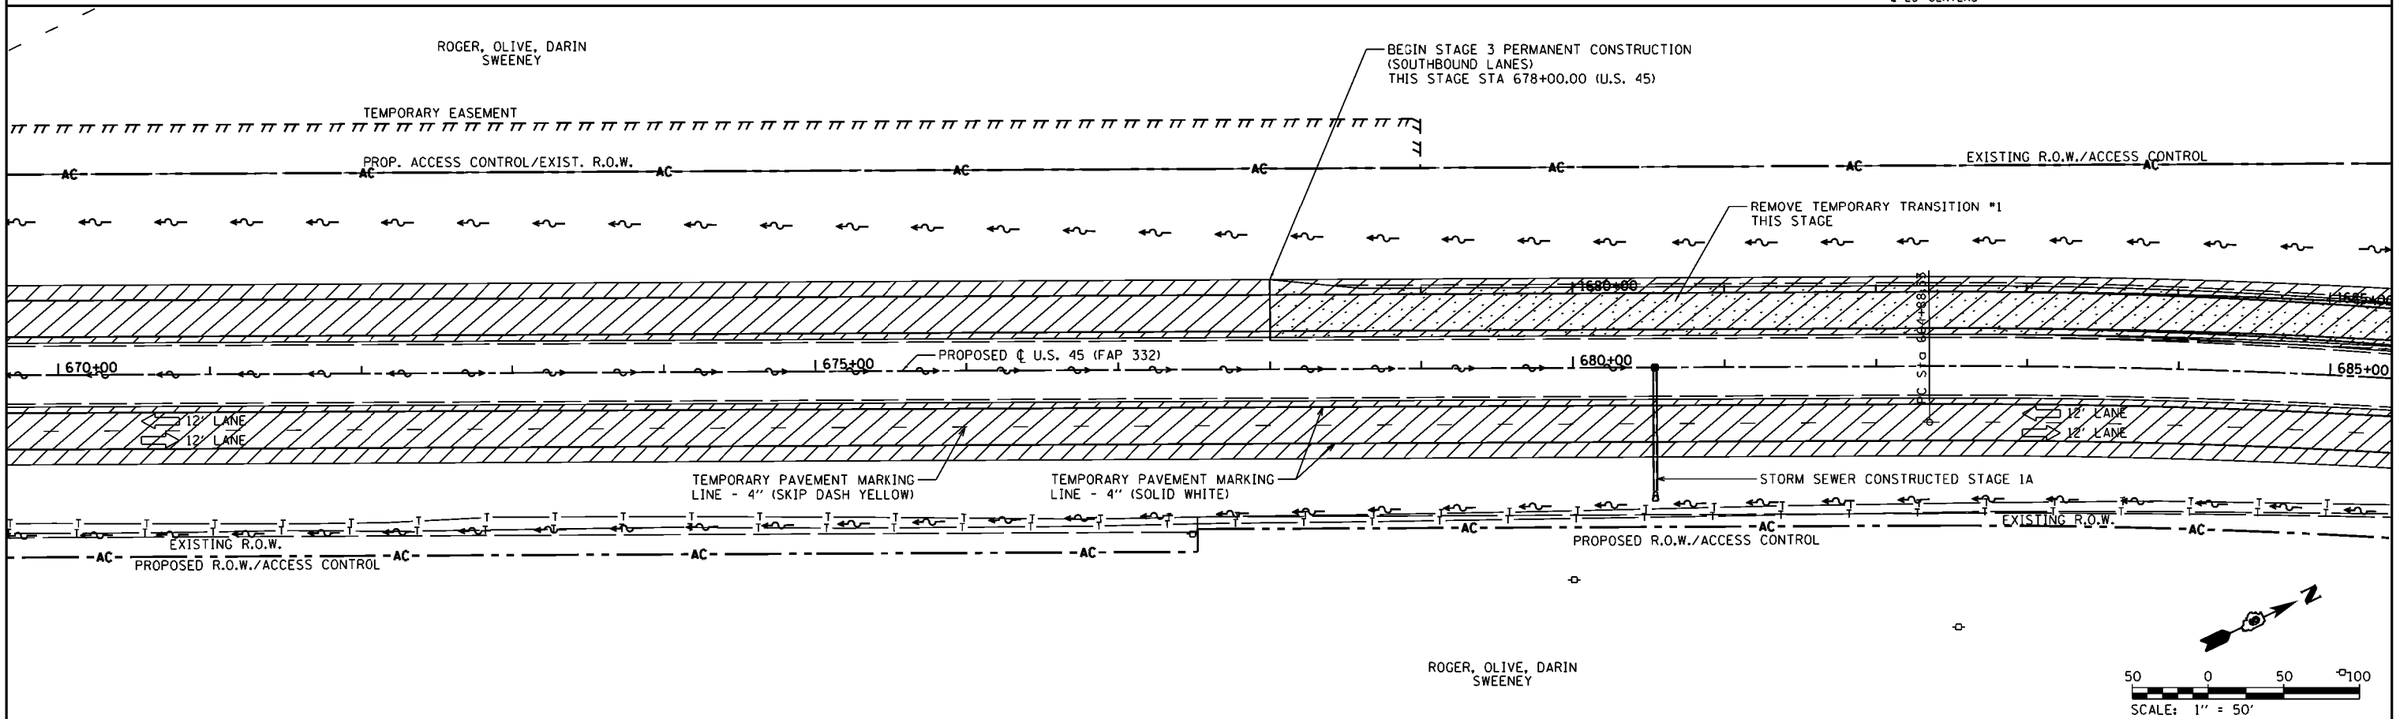

FILE NAME = P:\Projects\2011 Projects\11297 - IDOT US45 Ph2\CV\CADD Sheets\0978077-sht-MOT-Stage3.dgn	USER NAME = bamery	DESIGNED -	REVISED -	STATE OF ILLINOIS DEPARTMENT OF TRANSPORTATION	MAINTENANCE OF TRAFFIC – STAGE 3 U.S. 45			F.A.P. RTE.	SECTION	COUNTY	TOTAL SHEETS	SHEET NO.
	PLOT SCALE = 100.0000 ' / in.	DRAWN -	REVISED -					332	(29,30)R-1	SALINE	745	316
Default	PLOT DATE = 4/30/2014	CHECKED -	REVISED -							CONTRACT NO. 78077		
		DATE -	REVISED -		SCALE: 1" = 50'	SHEET OF SHEETS	STA. 655+00.00 TO STA. 685+00.00			ILLINOIS FED. AID PROJECT		