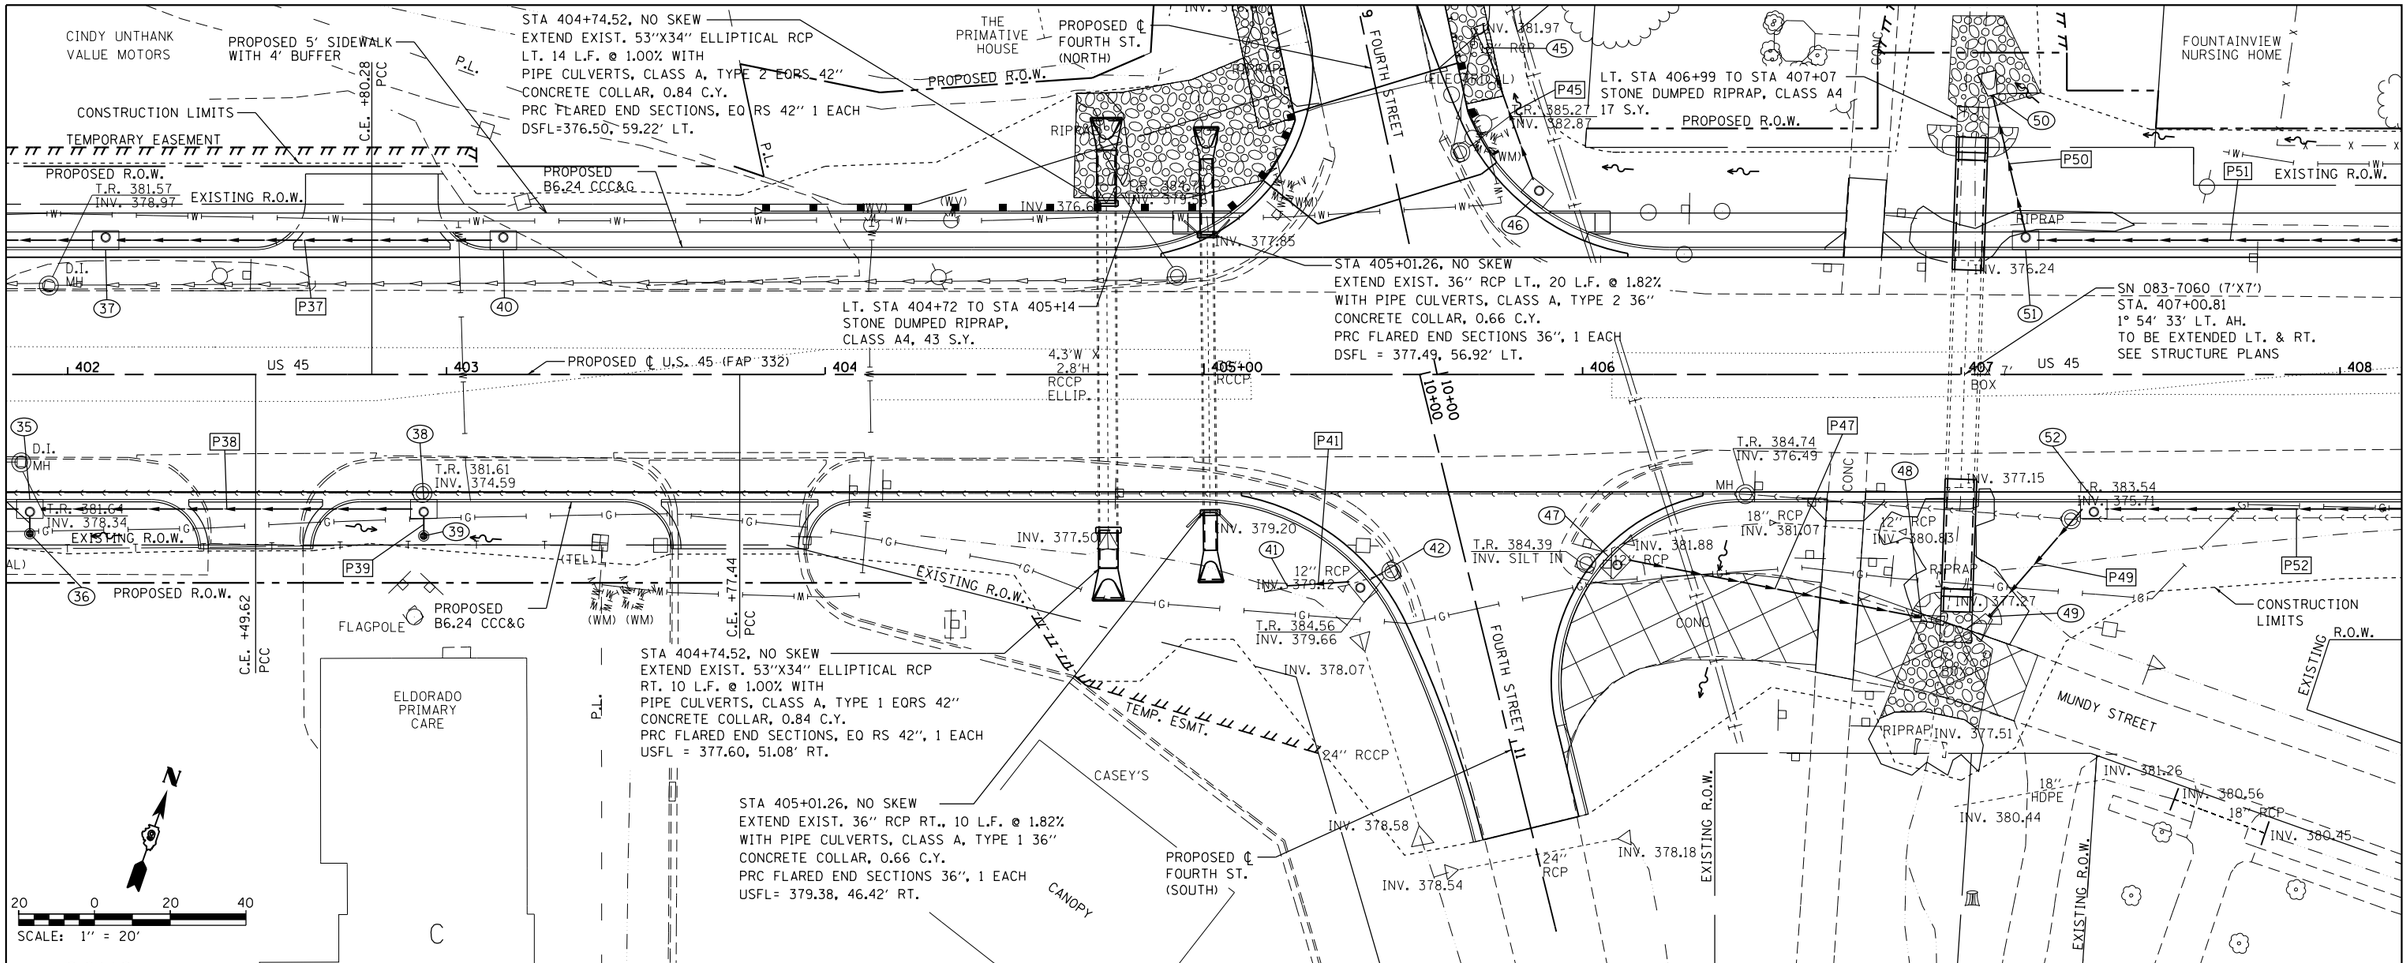

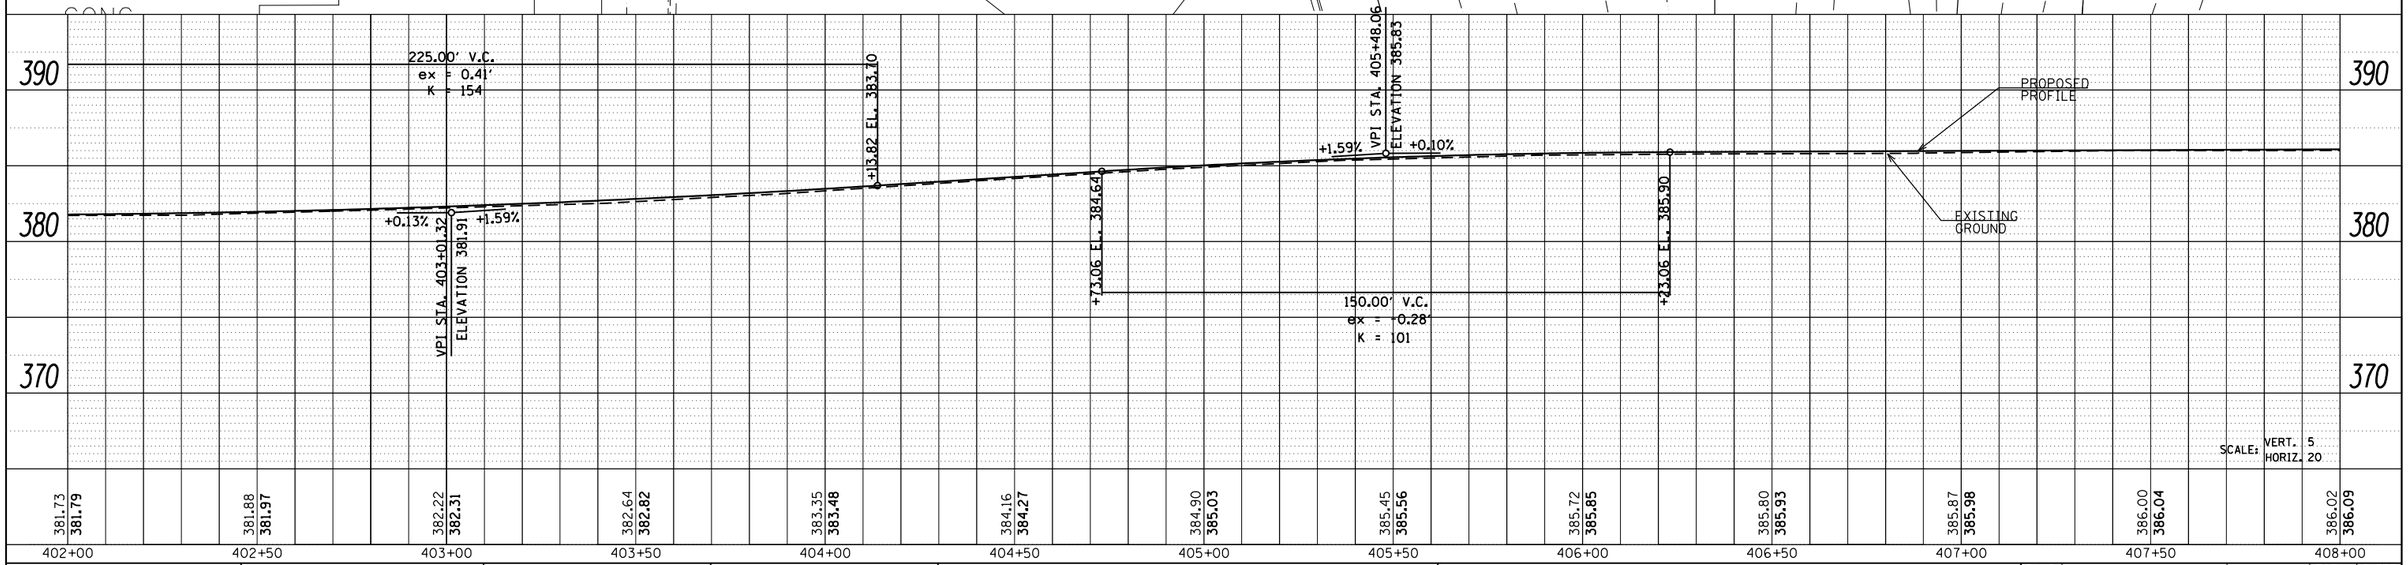

FILE NAME = P:\Projects\2011 Projects\11297 - IDOT US45	USER NAME = bemery	DESIGNED -	REVISED -
	Ph2\CV\CADD Sheets\D978077-sht-drain-US45-U.dgn	DRAWN -	REVISED -
	PLOT SCALE = 40.0000 ' / in.	CHECKED -	REVISED -
Default	PLOT DATE = 4/30/2014	DATE -	REVISED -

STATE OF ILLINOIS
DEPARTMENT OF TRANSPORTATION

DRAINAGE PLAN & PROFILE
U.S. 45

SCALE: 1" = 20' | SHEET OF SHEETS | STA. 402+00.00 TO STA. 408+00.00

F.A.P RTE.	SECTION	COUNTY	TOTAL SHEETS	SHEET NO.
332	(29,30)R-1	SALINE	745	338

CONTRACT NO. 78077

ILLINOIS FED. AID PROJECT