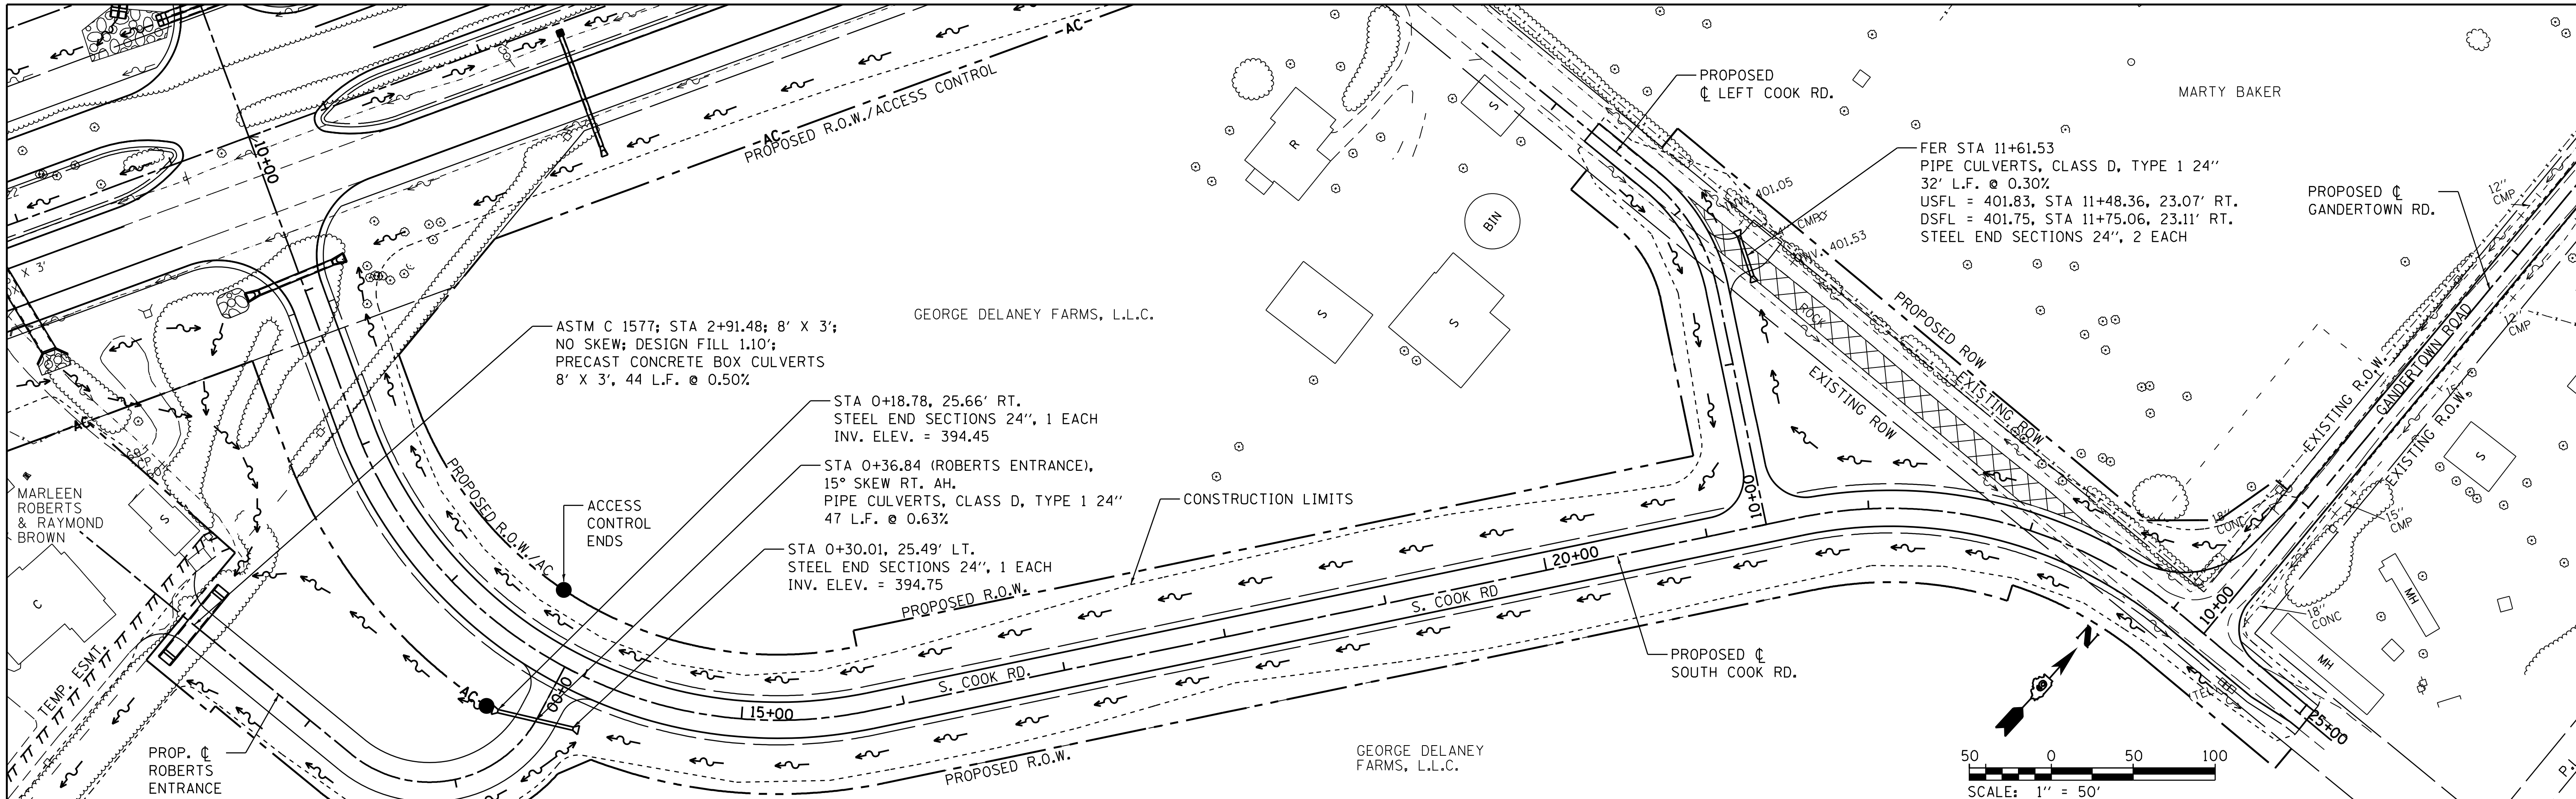

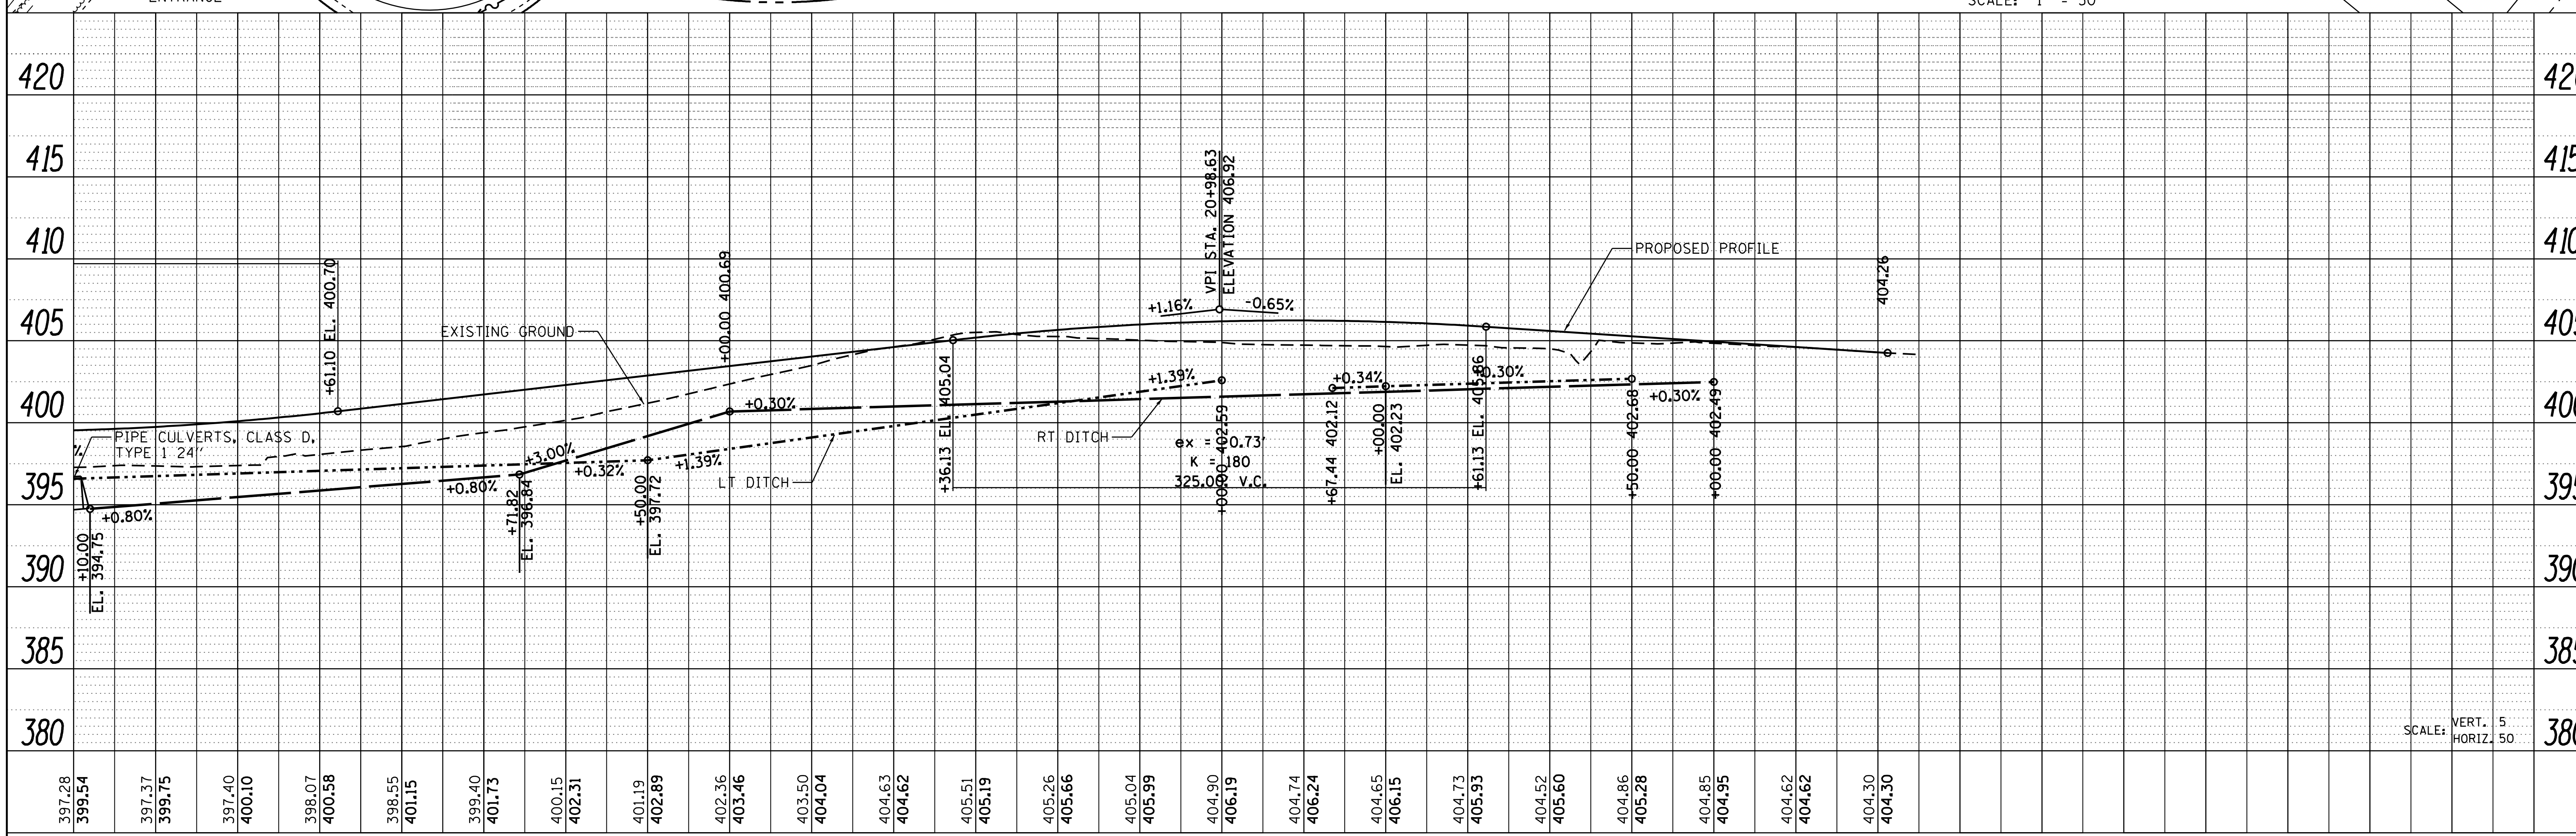

FILE NAME = P:\Projects\2011 Projects\11297 - IDOT US45	USER NAME = bemery Ph2\CV\CADD Sheets\D978077-sht-drain-Crossroads.dgn	DESIGNED -	REVISED -
		DRAWN -	REVISED -
	PLOT SCALE = 100.0000 ' / in.	CHECKED -	REVISED -
	PLOT DATE = 4/30/2014	DATE -	REVISED -

STATE OF ILLINOIS
DEPARTMENT OF TRANSPORTATION

DRAINAGE PLAN & PROFILE
SOUTH COOK ROAD, LEFT COOK ROAD, & GANDERTOWN ROAD

SCALE: 1" = 50' | SHEET NO. OF SHEETS | STA. 14+00.00 TO STA. 25+00.00

F.A.P RTE.	SECTION	COUNTY	TOTAL SHEETS	SHEET NO.
332	(29,30)R-1	SALINE	745	376

CONTRACT NO. 78077

ILLINOIS | FED. AID PROJECT

PLAN — NOTE BOOK NO. — SURVEYED / PLOTTED / ALIGNMENT CHECKED / RT. OF WAY CHECKED / CADD FILE NAME — BY — DATE

PROFILE — NOTE BOOK NO. — SURVEYED / PLOTTED / GRADES CHECKED / B.M. NOTED / STRUCTURE NOTAT'NS CH'KD — BY — DATE