PLAN
SURVEYED
PLOTTED
ALIGNMENT CHECKED
RT. OF WAY CHECKED
CADD FILE NAME
NOTE BOOK
NO.
BY
DATE

PROFILE
SURVEYED
PLOTTED
PROFILE CHECKED
BM. NOTED
STRUCTURE NO(ATN'S CHKD
NOTE BOOK
NO.
BY
DATE

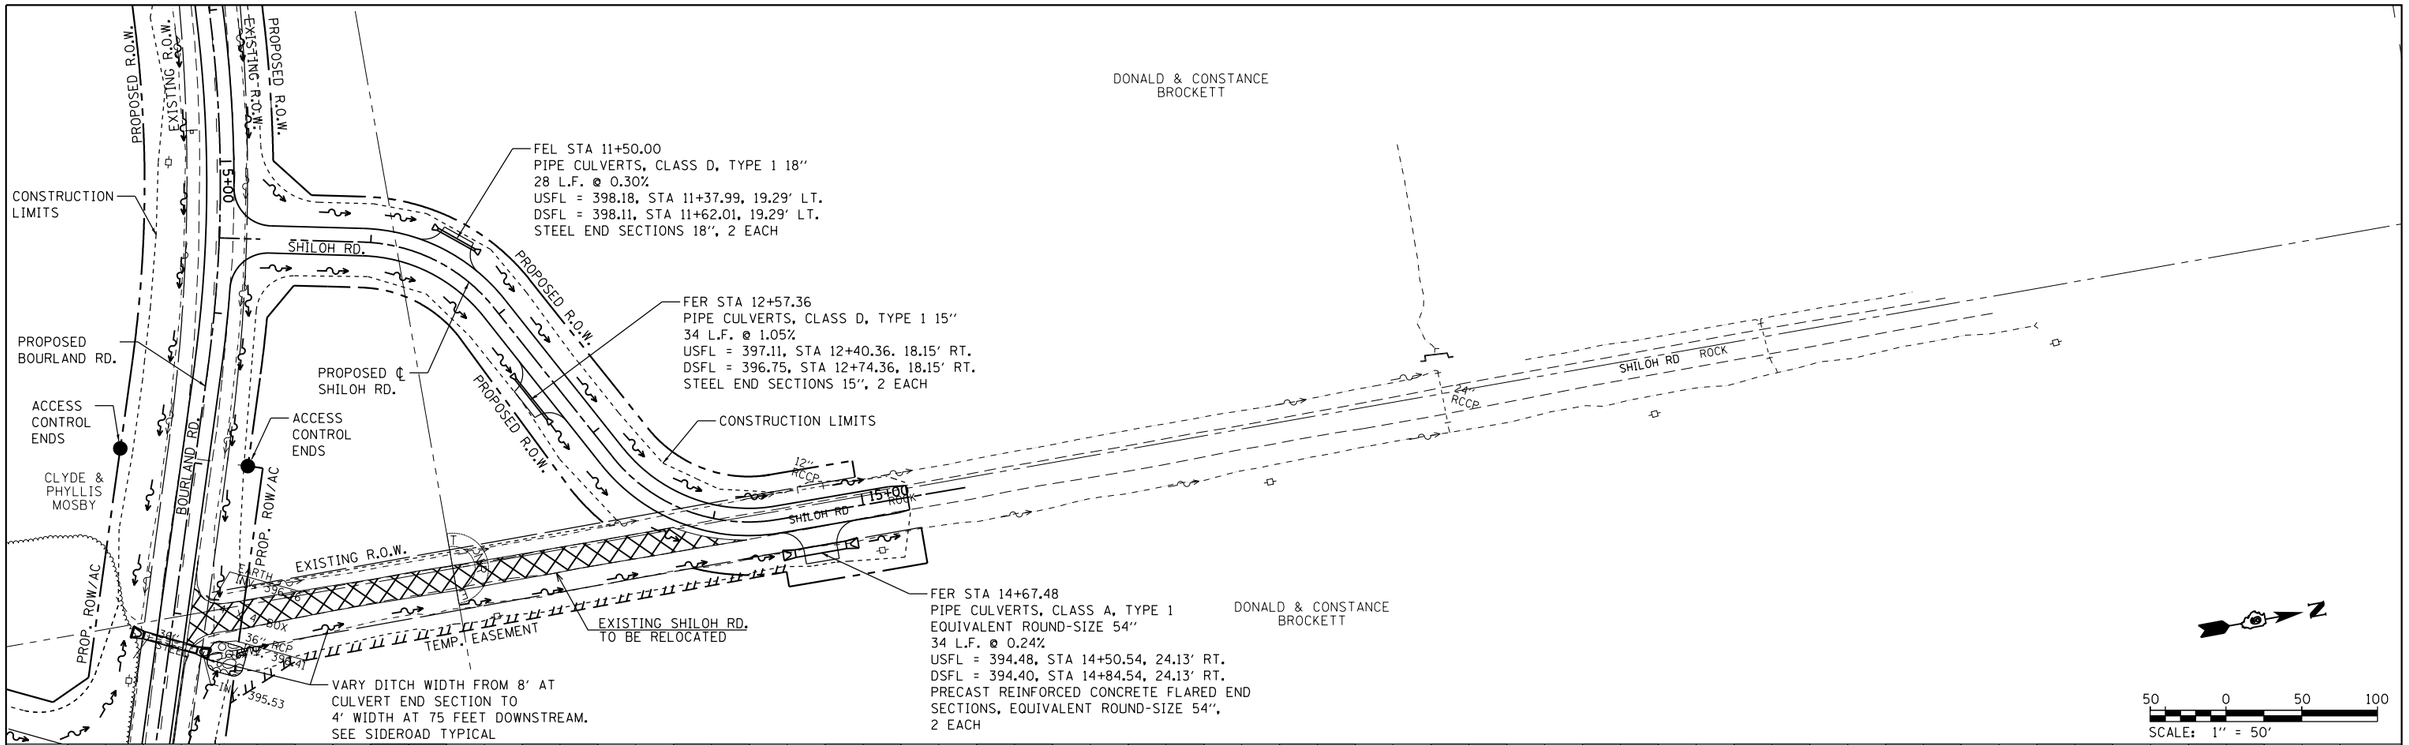

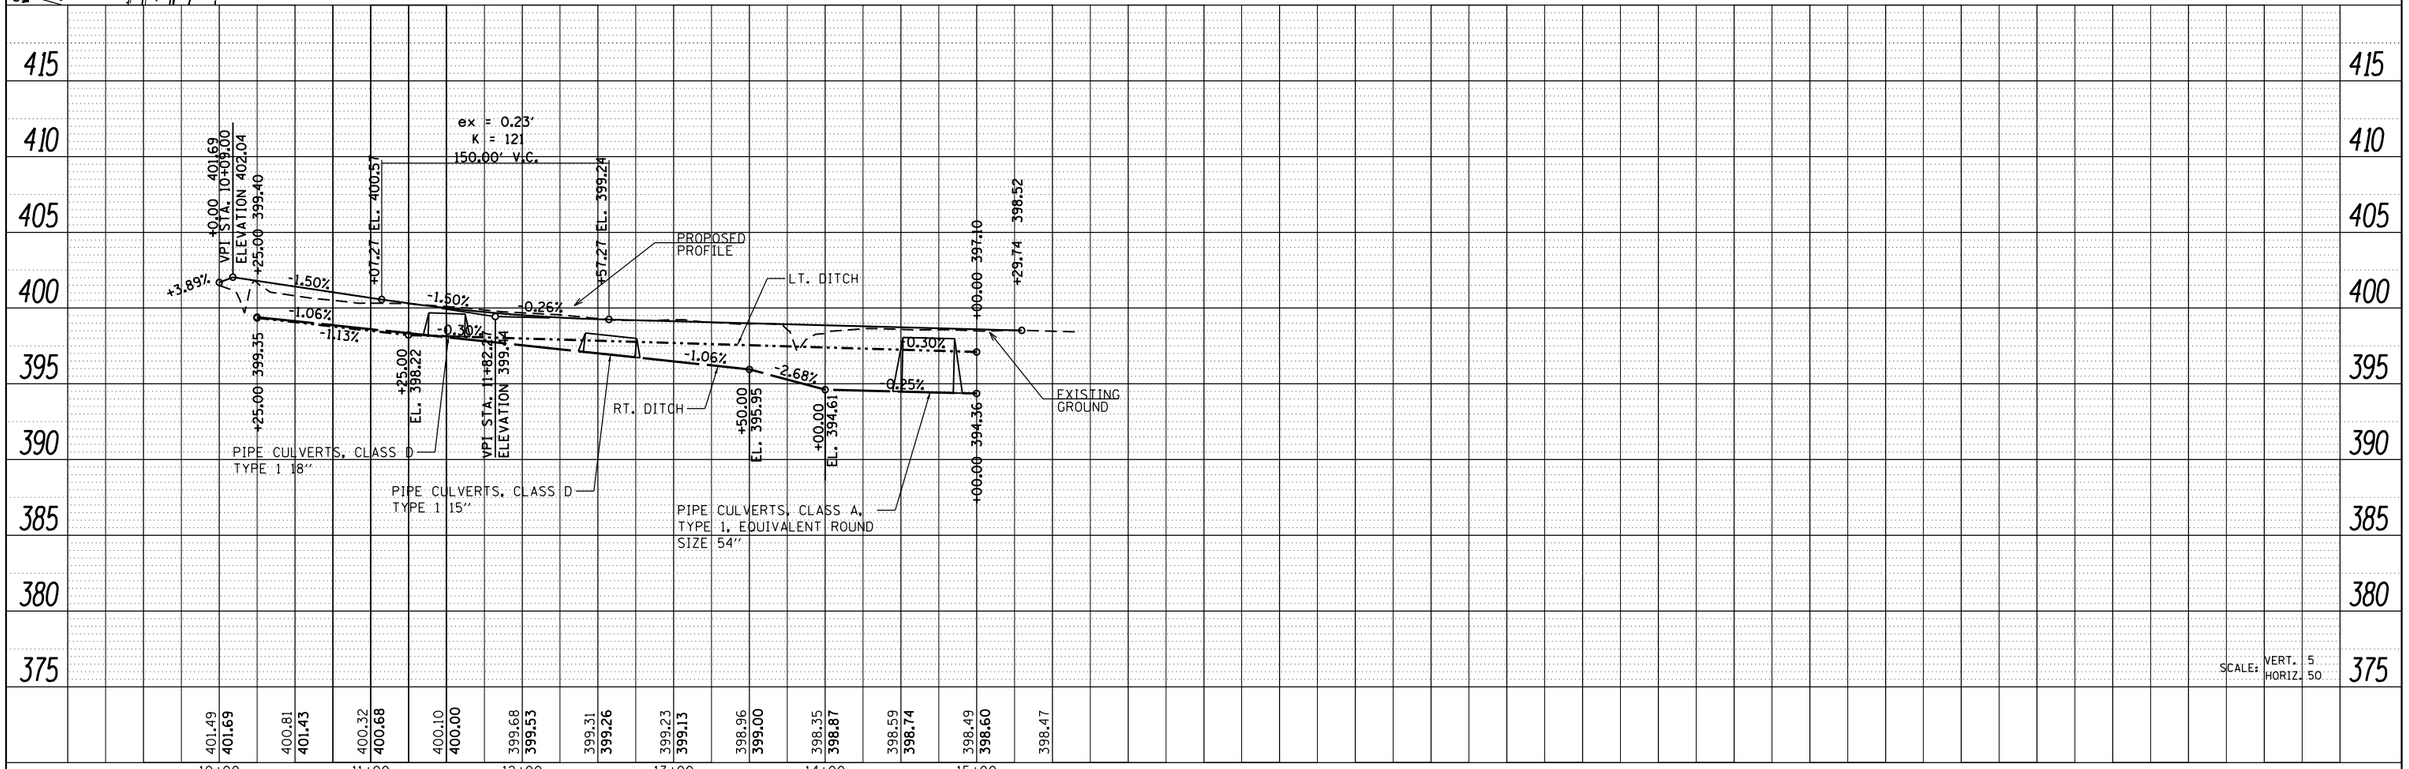

FILE NAME = P:\Projects\2011 Projects\11297 - IDOT US45	USER NAME = bemery	DESIGNED -	REVISED -
	Ph2\CV\CADD Sheets\D978077-sht-drain-Cross-Drainage	DRAWN -	REVISED -
	PLOT SCALE = 100.0000 ' / in.	CHECKED -	REVISED -
	PLOT DATE = 4/30/2014	DATE -	REVISED -

STATE OF ILLINOIS
DEPARTMENT OF TRANSPORTATION

DRAINAGE PLAN & PROFILE
SHILOH RD.

SCALE: 1" = 50' | SHEET NO. OF SHEETS | STA. 10+00.00 TO STA. 15+50.00

F.A.P RTE.	SECTION	COUNTY	TOTAL SHEETS	SHEET NO.
332	(29,30)R-1	SALINE	745	380
		CONTRACT NO. 78077		
	ILLINOIS FED. AID PROJECT			