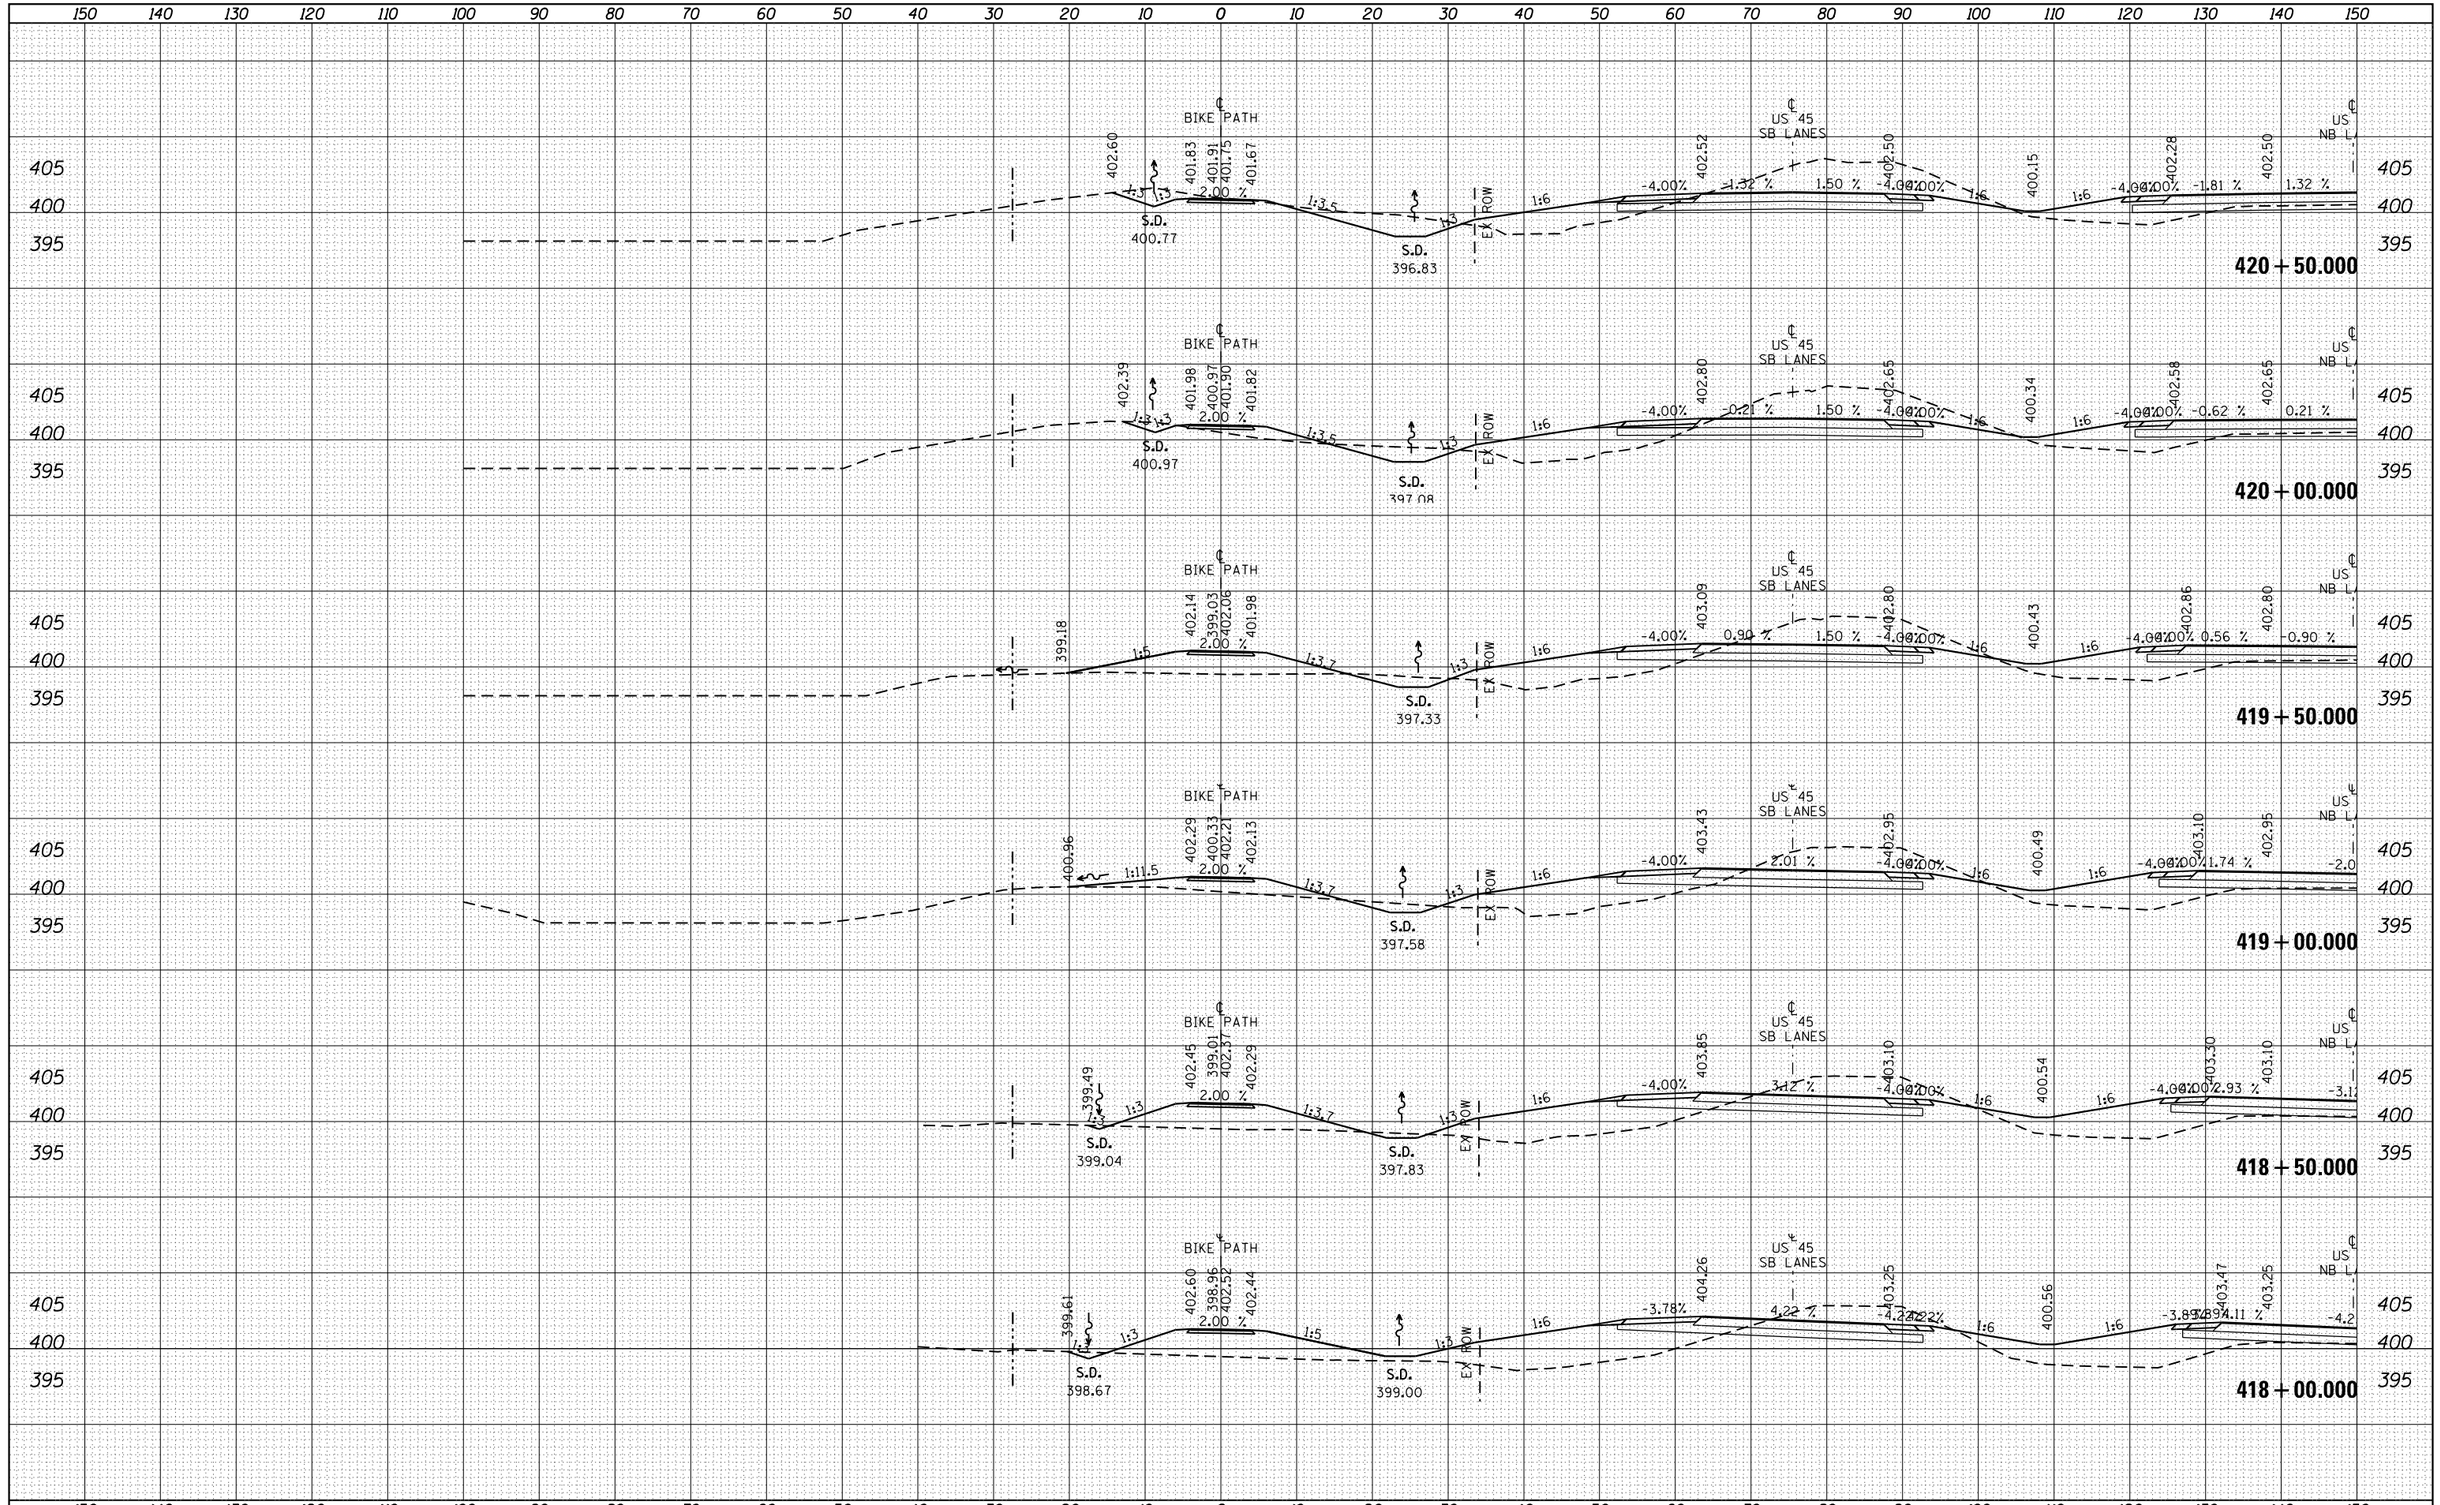

FILE NAME = P:\Projects\2011 Projects\11297 - IDOT US45 Ph2\CV\CADD Sheets\D978077-sht-xsc.dgn	USER NAME = bemery	DESIGNED -	REVISED -	STATE OF ILLINOIS DEPARTMENT OF TRANSPORTATION	CROSS SECTIONS BIKE PATH
Default	PLOT SCALE = 20.0000 ' / in.	DRAWN -	REVISED -		SCALE: 1" = 10' | SHEET OF SHEETS | STA. 418+00.000 TO STA. 420+50.000
	PLOT DATE = 4/30/2014	CHECKED -	REVISED -		
		DATE -	REVISED -		

F.AP. RTE.	SECTION	COUNTY	TOTAL SHEETS	SHEET NO.
332	(29,30)R-1	SALINE	745	743
		CONTRACT NO. 78077		
	ILLINOIS FED. AID PROJECT			

FINAL SURVEY — NOTE BOOK — NO. — SURVEYED — PLOTTED — TEMPLATE — AREAS — AREAS CHECKED — BY — DATE

ORIGINAL SURVEY — NOTE BOOK — NO. — SURVEYED — PLOTTED — TEMPLATE — AREAS — AREAS CHECKED — BY — DATE