FINAL SURVEY		BY	DATE
NOTE BOOK	SURVEYED		
	PLOTTED		
	TEMPLATE		
	AREAS		
NO.	AREAS CHECKED		

ORIGINAL SURVEY		BY	DATE
NOTE BOOK	SURVEYED		
	PLOTTED		
	TEMPLATE		
	AREAS		
NO.	AREAS CHECKED		

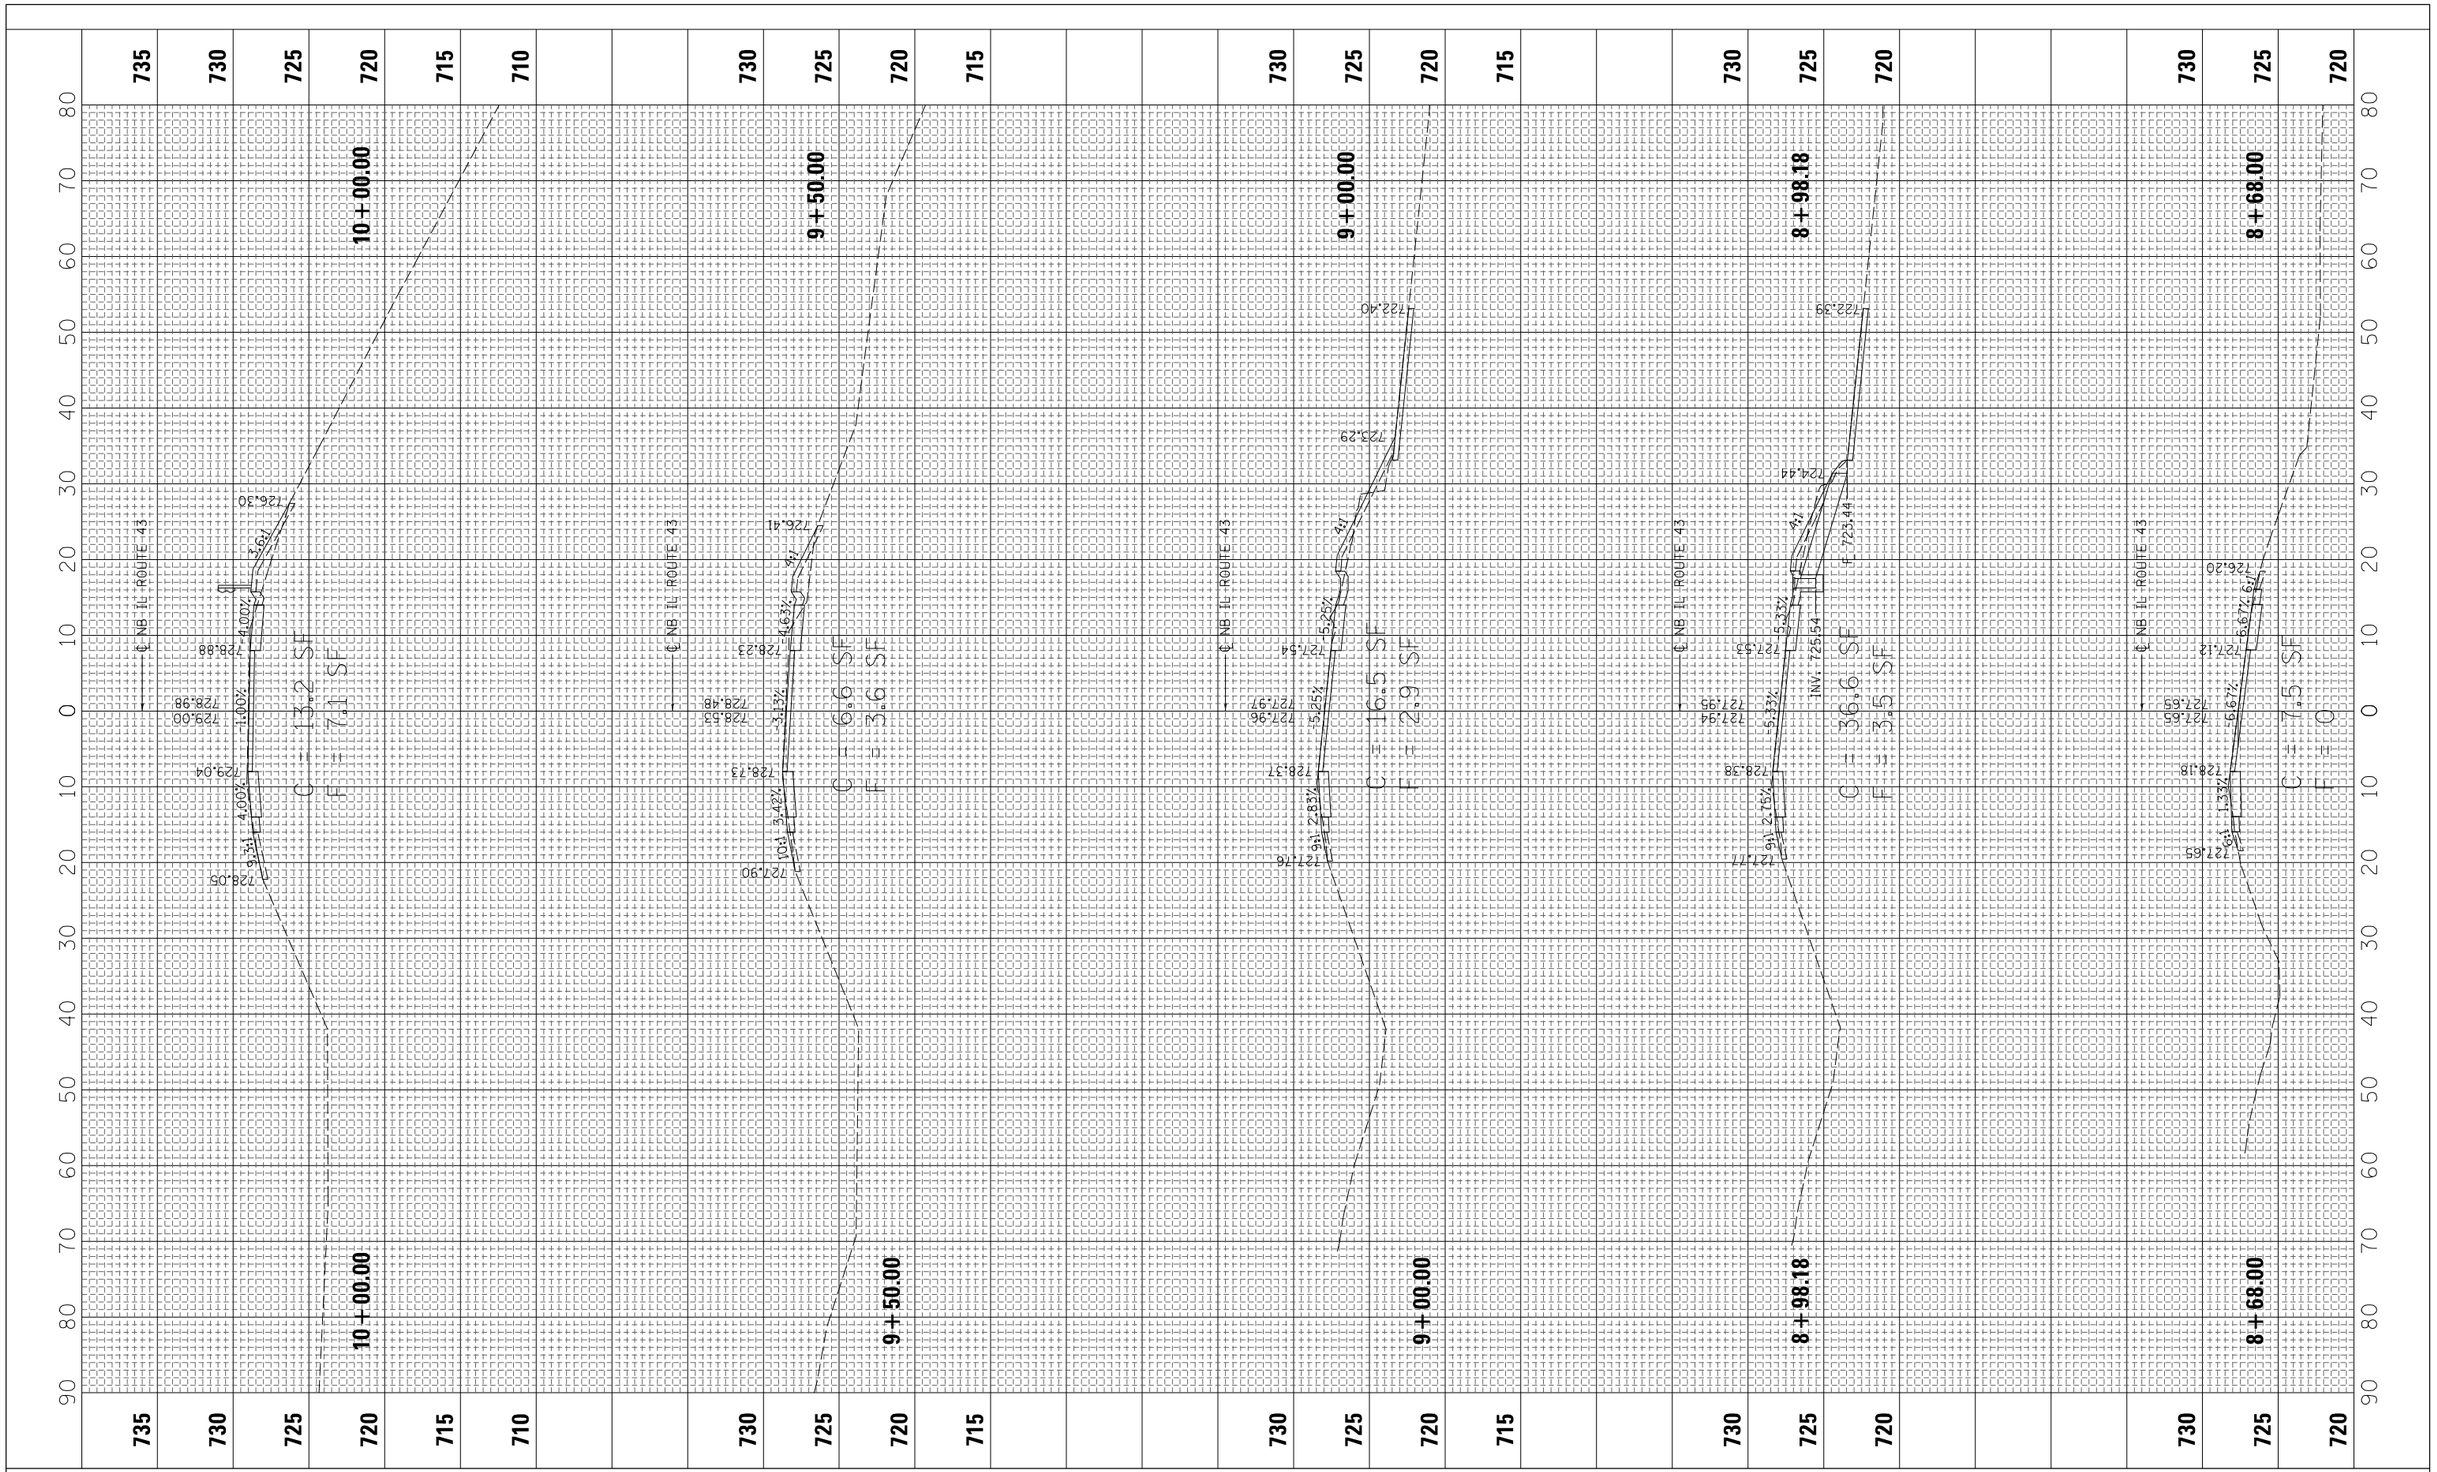

FILE NAME = $FILE1$	USER NAME = $USER$	DESIGNED – SGL	REVISED –
		DRAWN – SGL	REVISED –
	PLOT SCALE = $SCALE$	CHECKED – FML	REVISED –
	PLOT DATE = $DATE$	DATE – 03/2012	REVISED –

STATE OF ILLINOIS
DEPARTMENT OF TRANSPORTATION

IL 43 (WAUKEGAN ROAD) AT US 41 (SB)
CROSS SECTIONS

SCALE: 5 V : 10 H | SHEET NO. 1 OF 4 SHEETS | STA. 8+68.00 | TO STA. 10+00.00

F.A.U. RTE.	SECTION	COUNTY	TOTAL SHEETS	SHEET NO.
2706	125 HB-BR	LAKE	51	48
		CONTRACT NO. 60R61		
FED. ROAD DIST. NO. 1	ILLINOIS	FED. AID PROJECT		