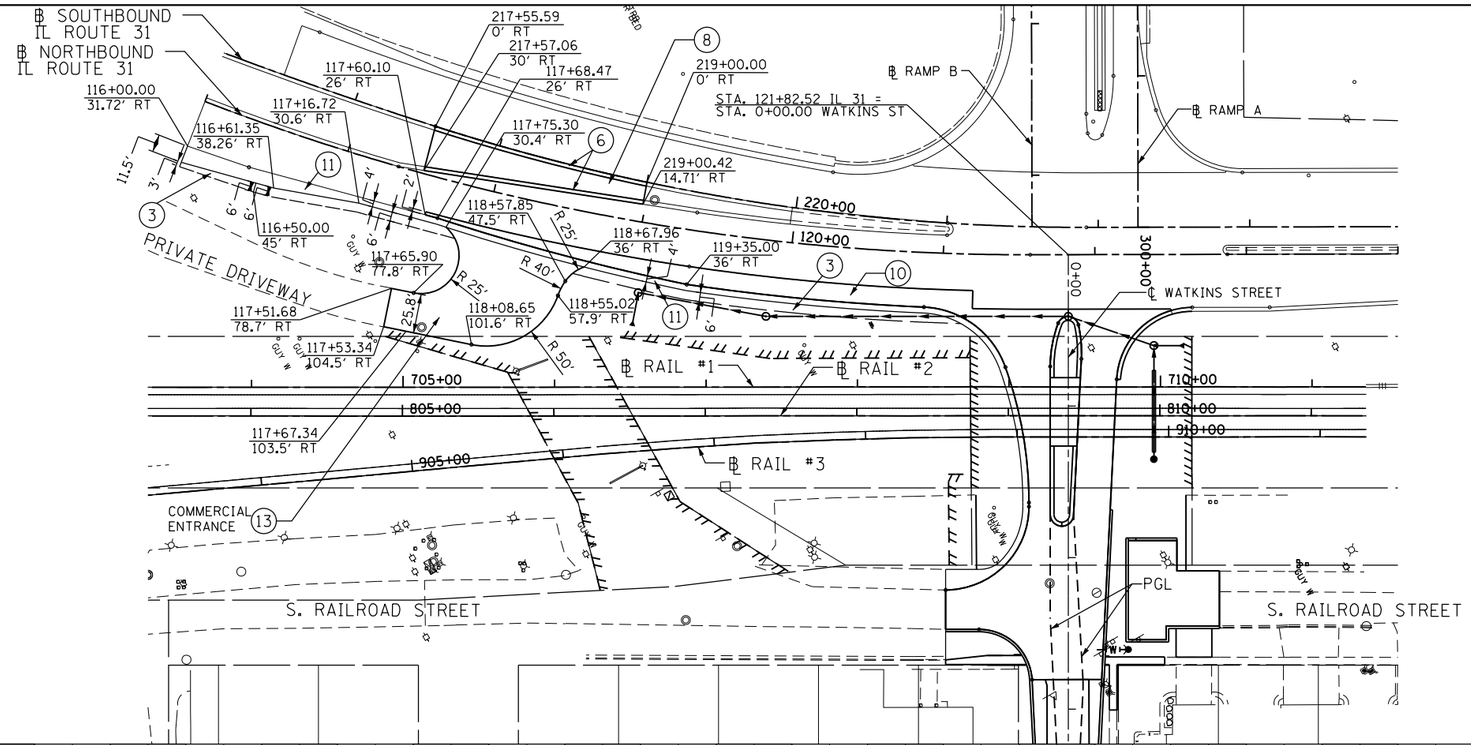

LEGEND

1. STEEL PLATE BEAM GUARDRAIL, TYPE A, 6 FT POSTS
2. TRAFFIC BARRIER TERMINAL, TYPE 2
3. AGGREGATE SHOULDER, TYPE B, 8"
4. AGGREGATE WEDGE SHOULDER, TYPE B, 3" MAX.
5. B-6.12 CURB AND GUTTER
6. B-6.24 CURB AND GUTTER
7. CONCRETE CURB, TYPE B
8. TOPSOIL, FURNISH & PLACE, 30"
9. CONCRETE MEDIAN, 4"
10. HOT-MIX ASPHALT PAVEMENT (FULL DEPTH)
11. HOT-MIX ASPHALT SHOULDER
12. HOT-MIX ASPHALT PAVEMENT OVERLAY AND WIDENING
13. HOT-MIX ASPHALT DRIVEWAY
14. P.C.C. DRIVEWAY PAVEMENT, 8"
15. P.C.C. SIDEWALK, 6"

50 0 50 100 150 200
SCALE IN FEET

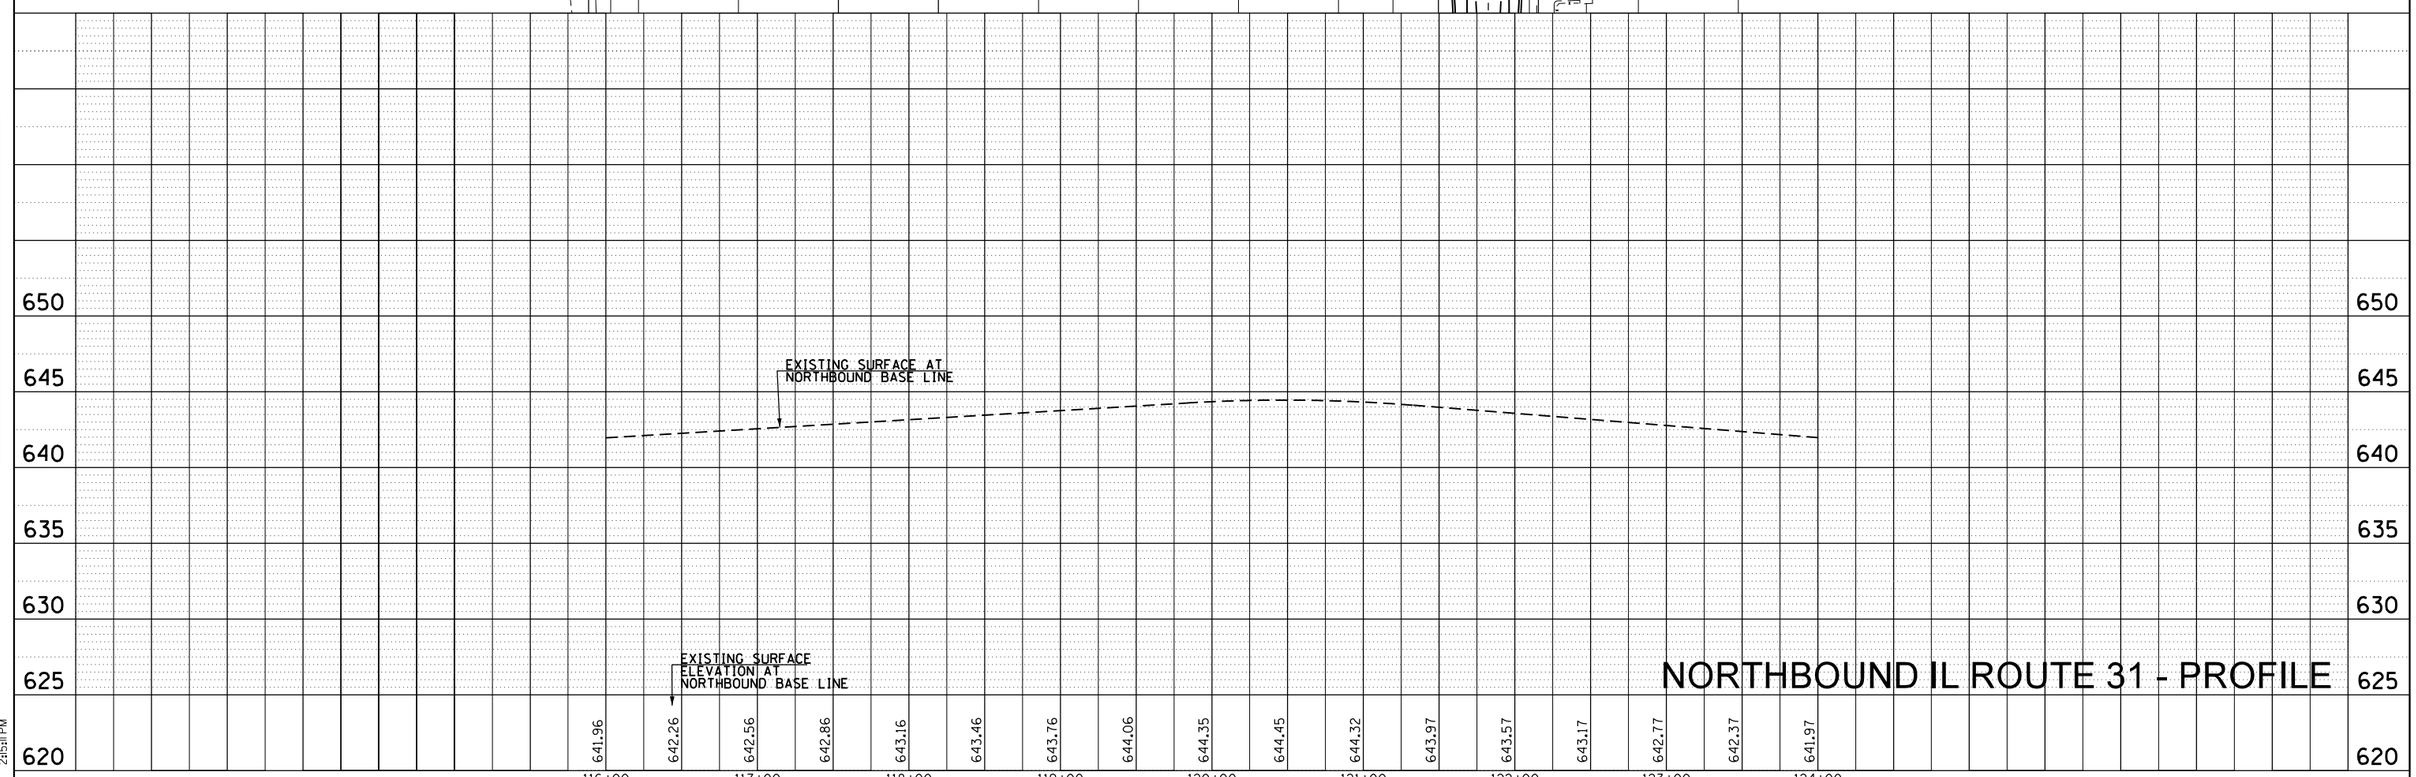

NORTHBOUND IL ROUTE 31 - PROFILE

PLAN		BY	DATE
SURVEYED			
PLOTTED			
ALIGNMENT CHECKED			
RT. OF WAY CHECKED			
CADD FILE NAME			
NOTE BOOK			
NO.			

PROFILE		BY	DATE
SURVEYED			
PLOTTED			
GRADES CHECKED			
BRK. NOTED			
STRUCTURE NOTATNS CHKD			
NOTE BOOK			
NO.			

h:\jobs2010\2010303\cad\site\dgn\01\D160V53-sht-planprof-01.dgn
5/16/2013 2:15:11 PM

GRAEF 8501 W. Higgins Road, Suite 280 Chicago, Illinois 60631 (773) 399-0112

USER NAME = 1654	DESIGNED - JWB	REVISED -	
	DRAWN - JWB	REVISED -	
PLOT SCALE = 100.0000 ' / in.	CHECKED - RS	REVISED -	
PLOT DATE = 5/16/2013	DATE - 05/17/2013	REVISED -	

STATE OF ILLINOIS
DEPARTMENT OF TRANSPORTATION

WATKINS STREET AT IL ROUTE 31
ROADWAY PLAN AND PROFILE – IL ROUTE 31

SCALE: H=50', V=5' | SHEET PLANPROF-1 OF 2 | STA. 116+00 TO STA. 124+00

F.A.U. RTE.	SECTION	COUNTY	TOTAL SHEETS	SHEET NO.
3902	12R-N	KANE	92	25

CONTRACT NO. 60V53

ILLINOIS FED. AID PROJECT