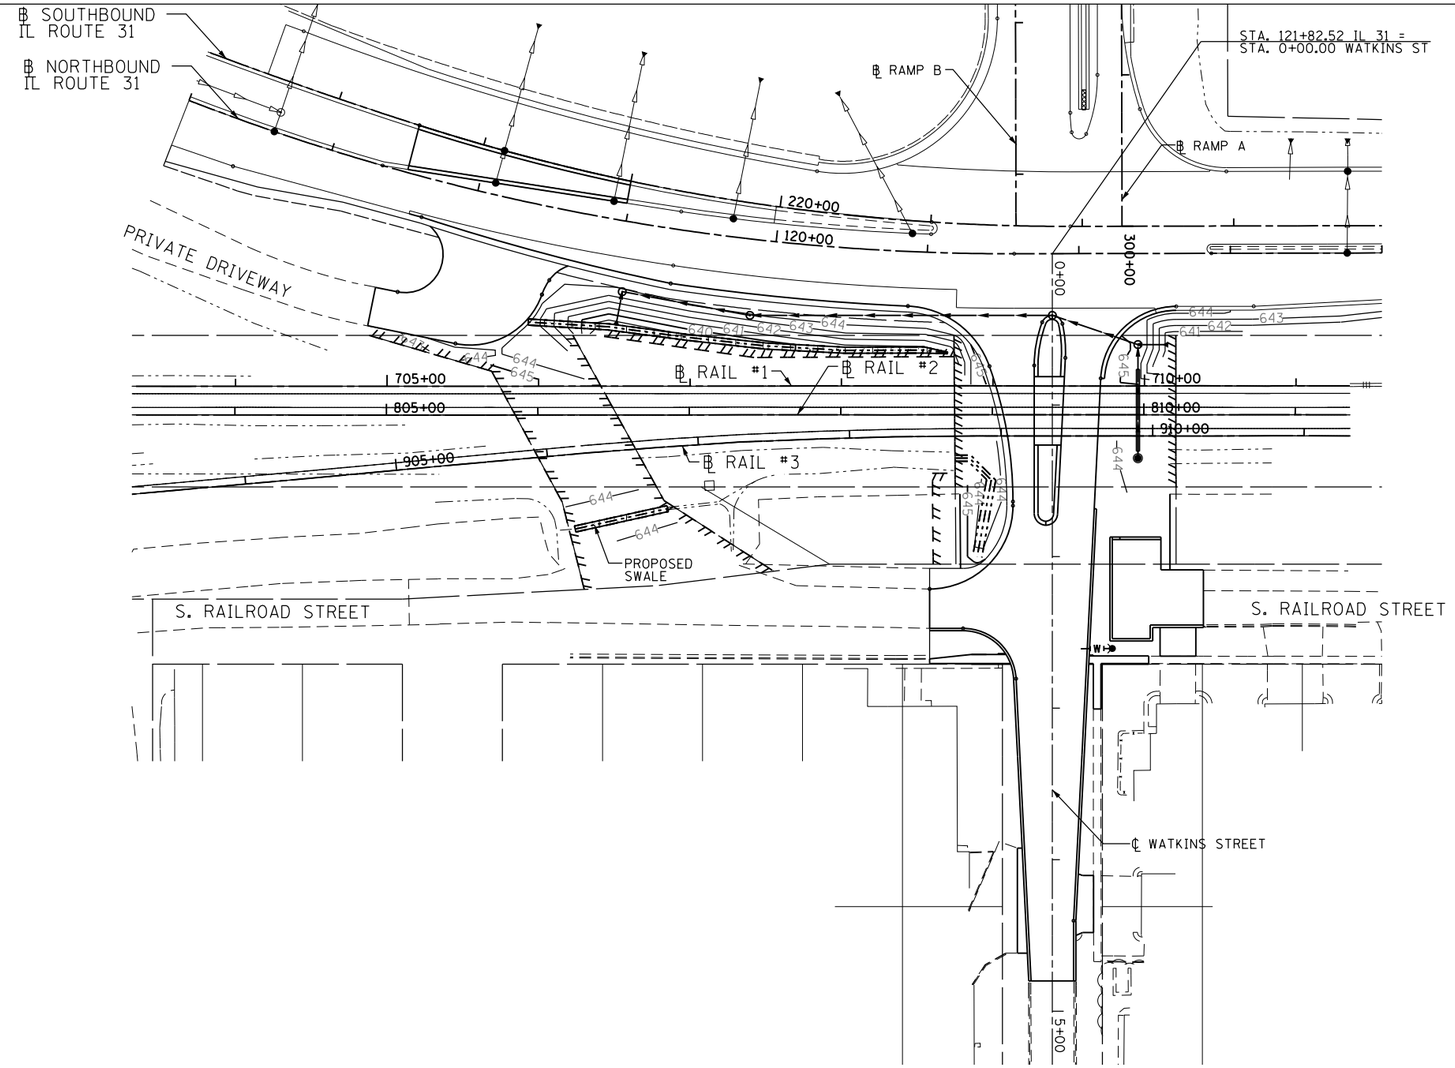

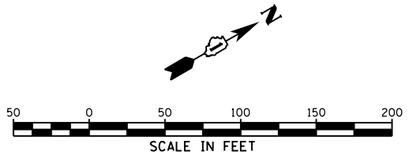

USER NAME = 1654	DESIGNED - JWB	REVISED -	
	DRAWN - JWB	REVISED -	
PLOT SCALE = 100.0000 ' / in.	CHECKED - RS	REVISED -	
PLOT DATE = 5/16/2013	DATE - 05/17/2013	REVISED -	

STATE OF ILLINOIS
DEPARTMENT OF TRANSPORTATION

WATKINS STREET AT IL ROUTE 31
GRADING PLAN – IL ROUTE 31

SCALE: 1"=50' | SHEET GRADE-1 OF 2 | STA. 116+00 TO STA. 124+00

F.A.U. RTE.	SECTION	COUNTY	TOTAL SHEETS	SHEET NO.
3902	12R-N	KANE	92	40

CONTRACT NO. 60V53

ILLINOIS FED. AID PROJECT

h:\jobs2010\20103003\cad\site\dgn\01\D160V53-sht-grade-01.dgn
5/16/2013 2:15:24 PM