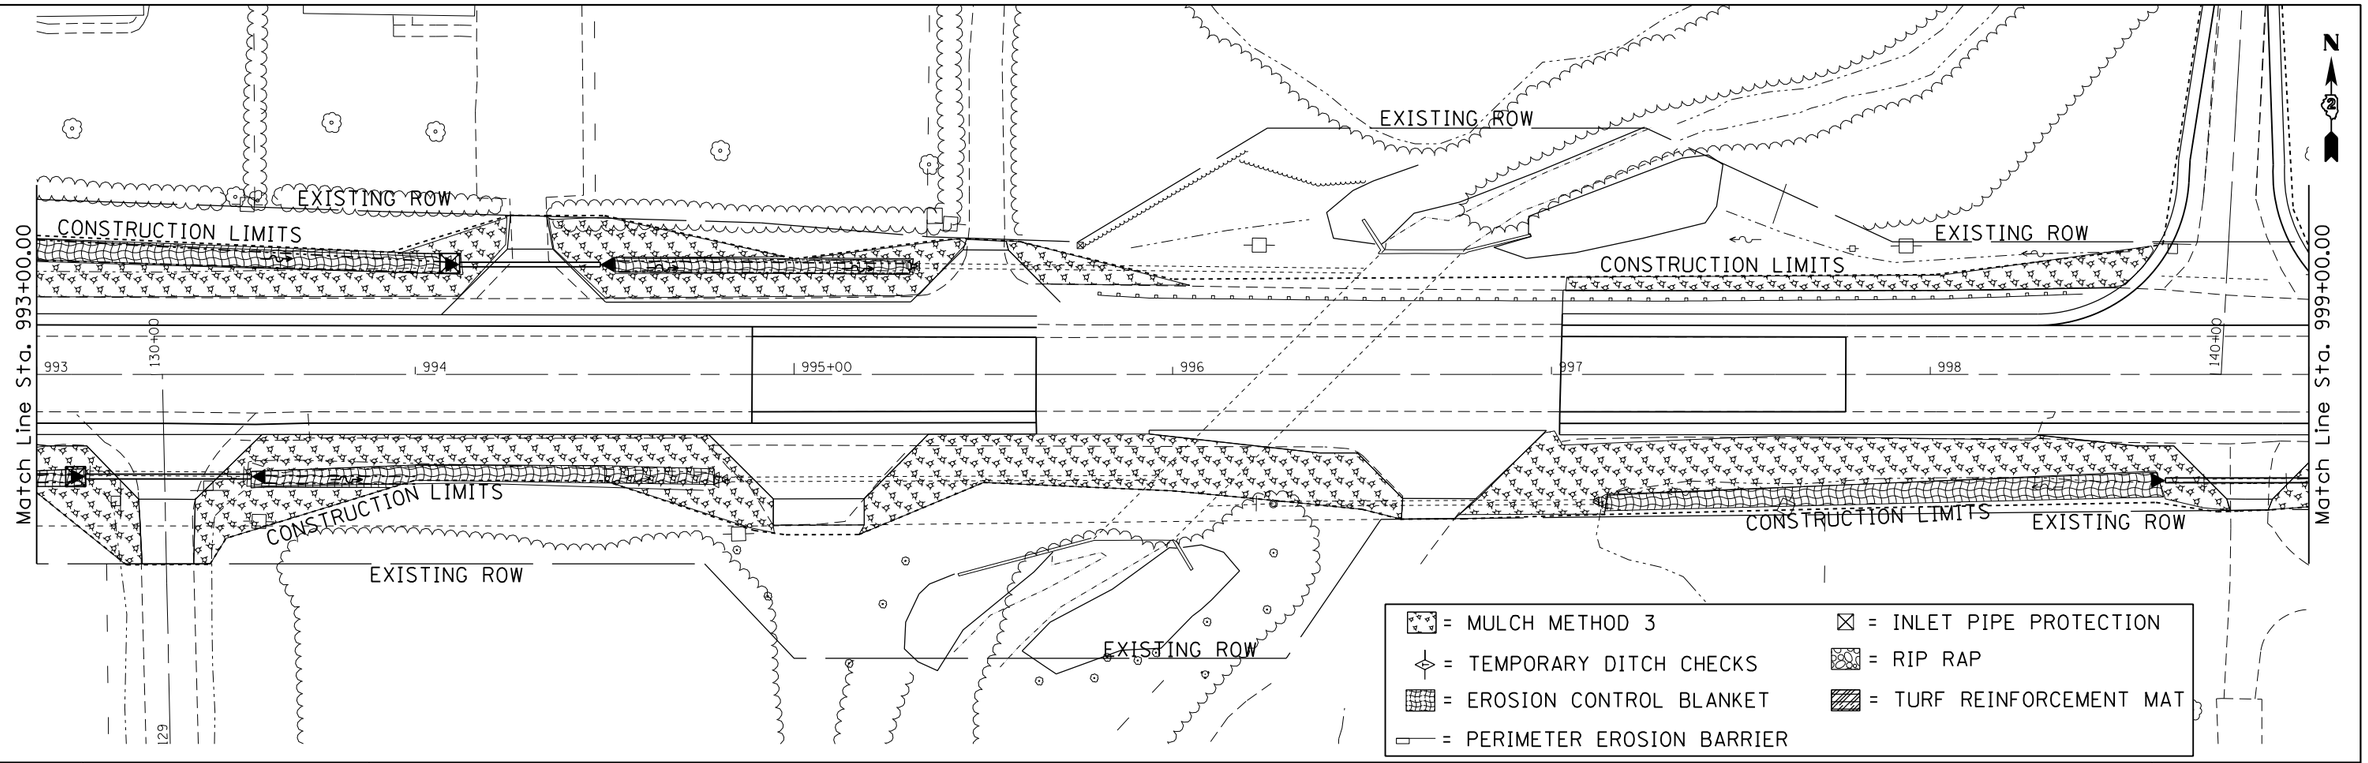

FILE NAME = c:\pw_work\pwidot\grantpm\d0261271\D207411-sht-eros.dgn	USER NAME = grantpm	DESIGNED -	REVISED -
		DRAWN -	REVISED -
	PLOT SCALE = 40.0000 ' / in.	CHECKED -	REVISED -
	PLOT DATE = Wed Mar 20 11:55:01 2013	DATE -	REVISED -

STATE OF ILLINOIS
DEPARTMENT OF TRANSPORTATION

IL ROUTE 92
EROSION CONTROL SHEETS

SCALE: | SHEET OF SHEETS | STA. | TO STA.

F.A.P. RTE.	SECTION	COUNTY	TOTAL SHEETS	SHEET NO.
599	(83MFT & 103MFT)W	ROCK ISLAND	340	123
		CONTRACT NO. 64H11		
		ILLINOIS FED. AID PROJECT		