FINAL SURVEY		BY	DATE
NOTE BOOK	SURVEYED		
NO.	PLOTTED		
	TEMPLATE		
	AREAS		
	AREAS CHECKED		

ORIGINAL SURVEY		BY	DATE
NOTE BOOK	SURVEYED		
NO.	PLOTTED		
	TEMPLATE		
	AREAS		
	AREAS CHECKED		

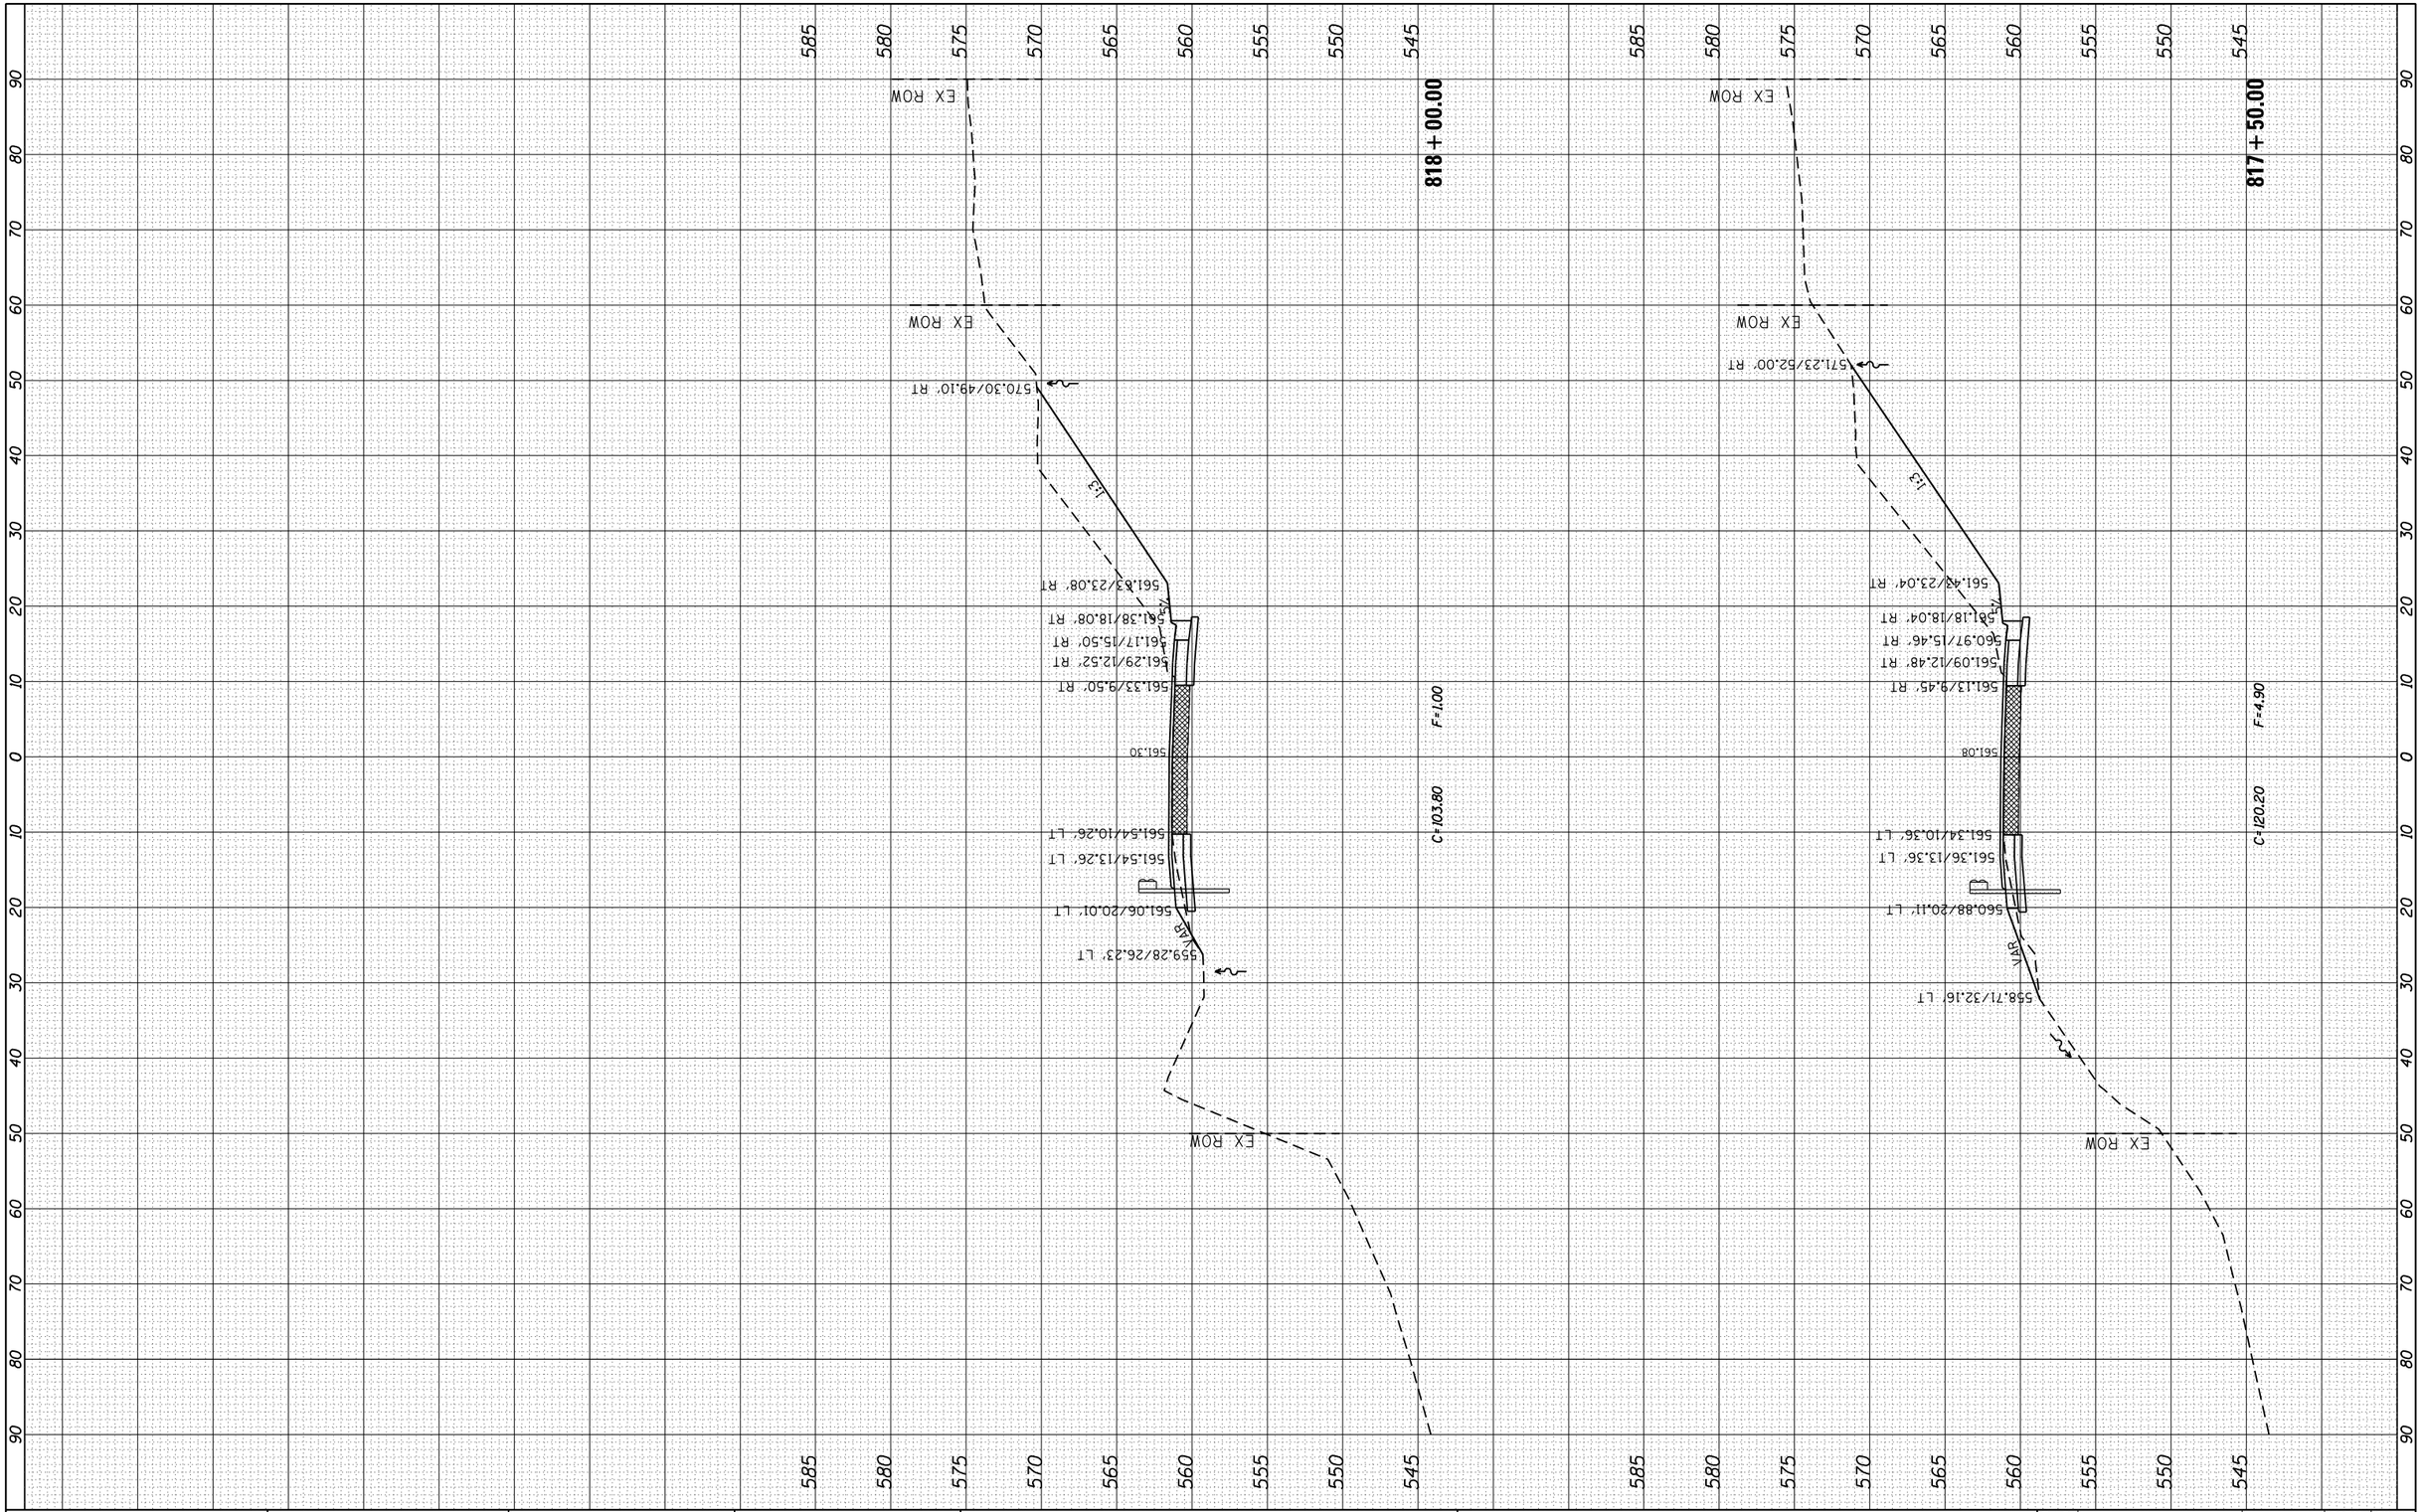

FILE NAME = c:\pw_work\pwidot\renkesrw\d0261271\D220741-sht-xssht.dgn	USER NAME = renkesrw	DESIGNED -	REVISED -
	PLOT SCALE = 20.0000 ' / in.	DRAWN -	REVISED -
Default	PLOT DATE = Wed Mar 20 11:32:12 2013	CHECKED -	REVISED -
		DATE -	REVISED -

STATE OF ILLINOIS
DEPARTMENT OF TRANSPORTATION

IL 92
MAINLINE CROSS SECTIONS

SCALE: | SHEET OF SHEETS | STA. 817+50.00 | TO STA. 818+00.00

F.A.P. RTE.	SECTION	COUNTY	TOTAL SHEETS	SHEET NO.
599	(83MFT & 103MFT)W	ROCK ISLAND	340	240
		CONTRACT NO. 64H11		
	ILLINOIS	FED. AID PROJECT		