FINAL SURVEY

	BY	DATE
SURVEYED		
PLOTTED		
TEMPLATE		
AREAS		
AREAS CHECKED		

NOTE BOOK
NO.

ORIGINAL SURVEY

	BY	DATE
SURVEYED		
PLOTTED		
TEMPLATE		
AREAS		
AREAS CHECKED		

NOTE BOOK
NO.

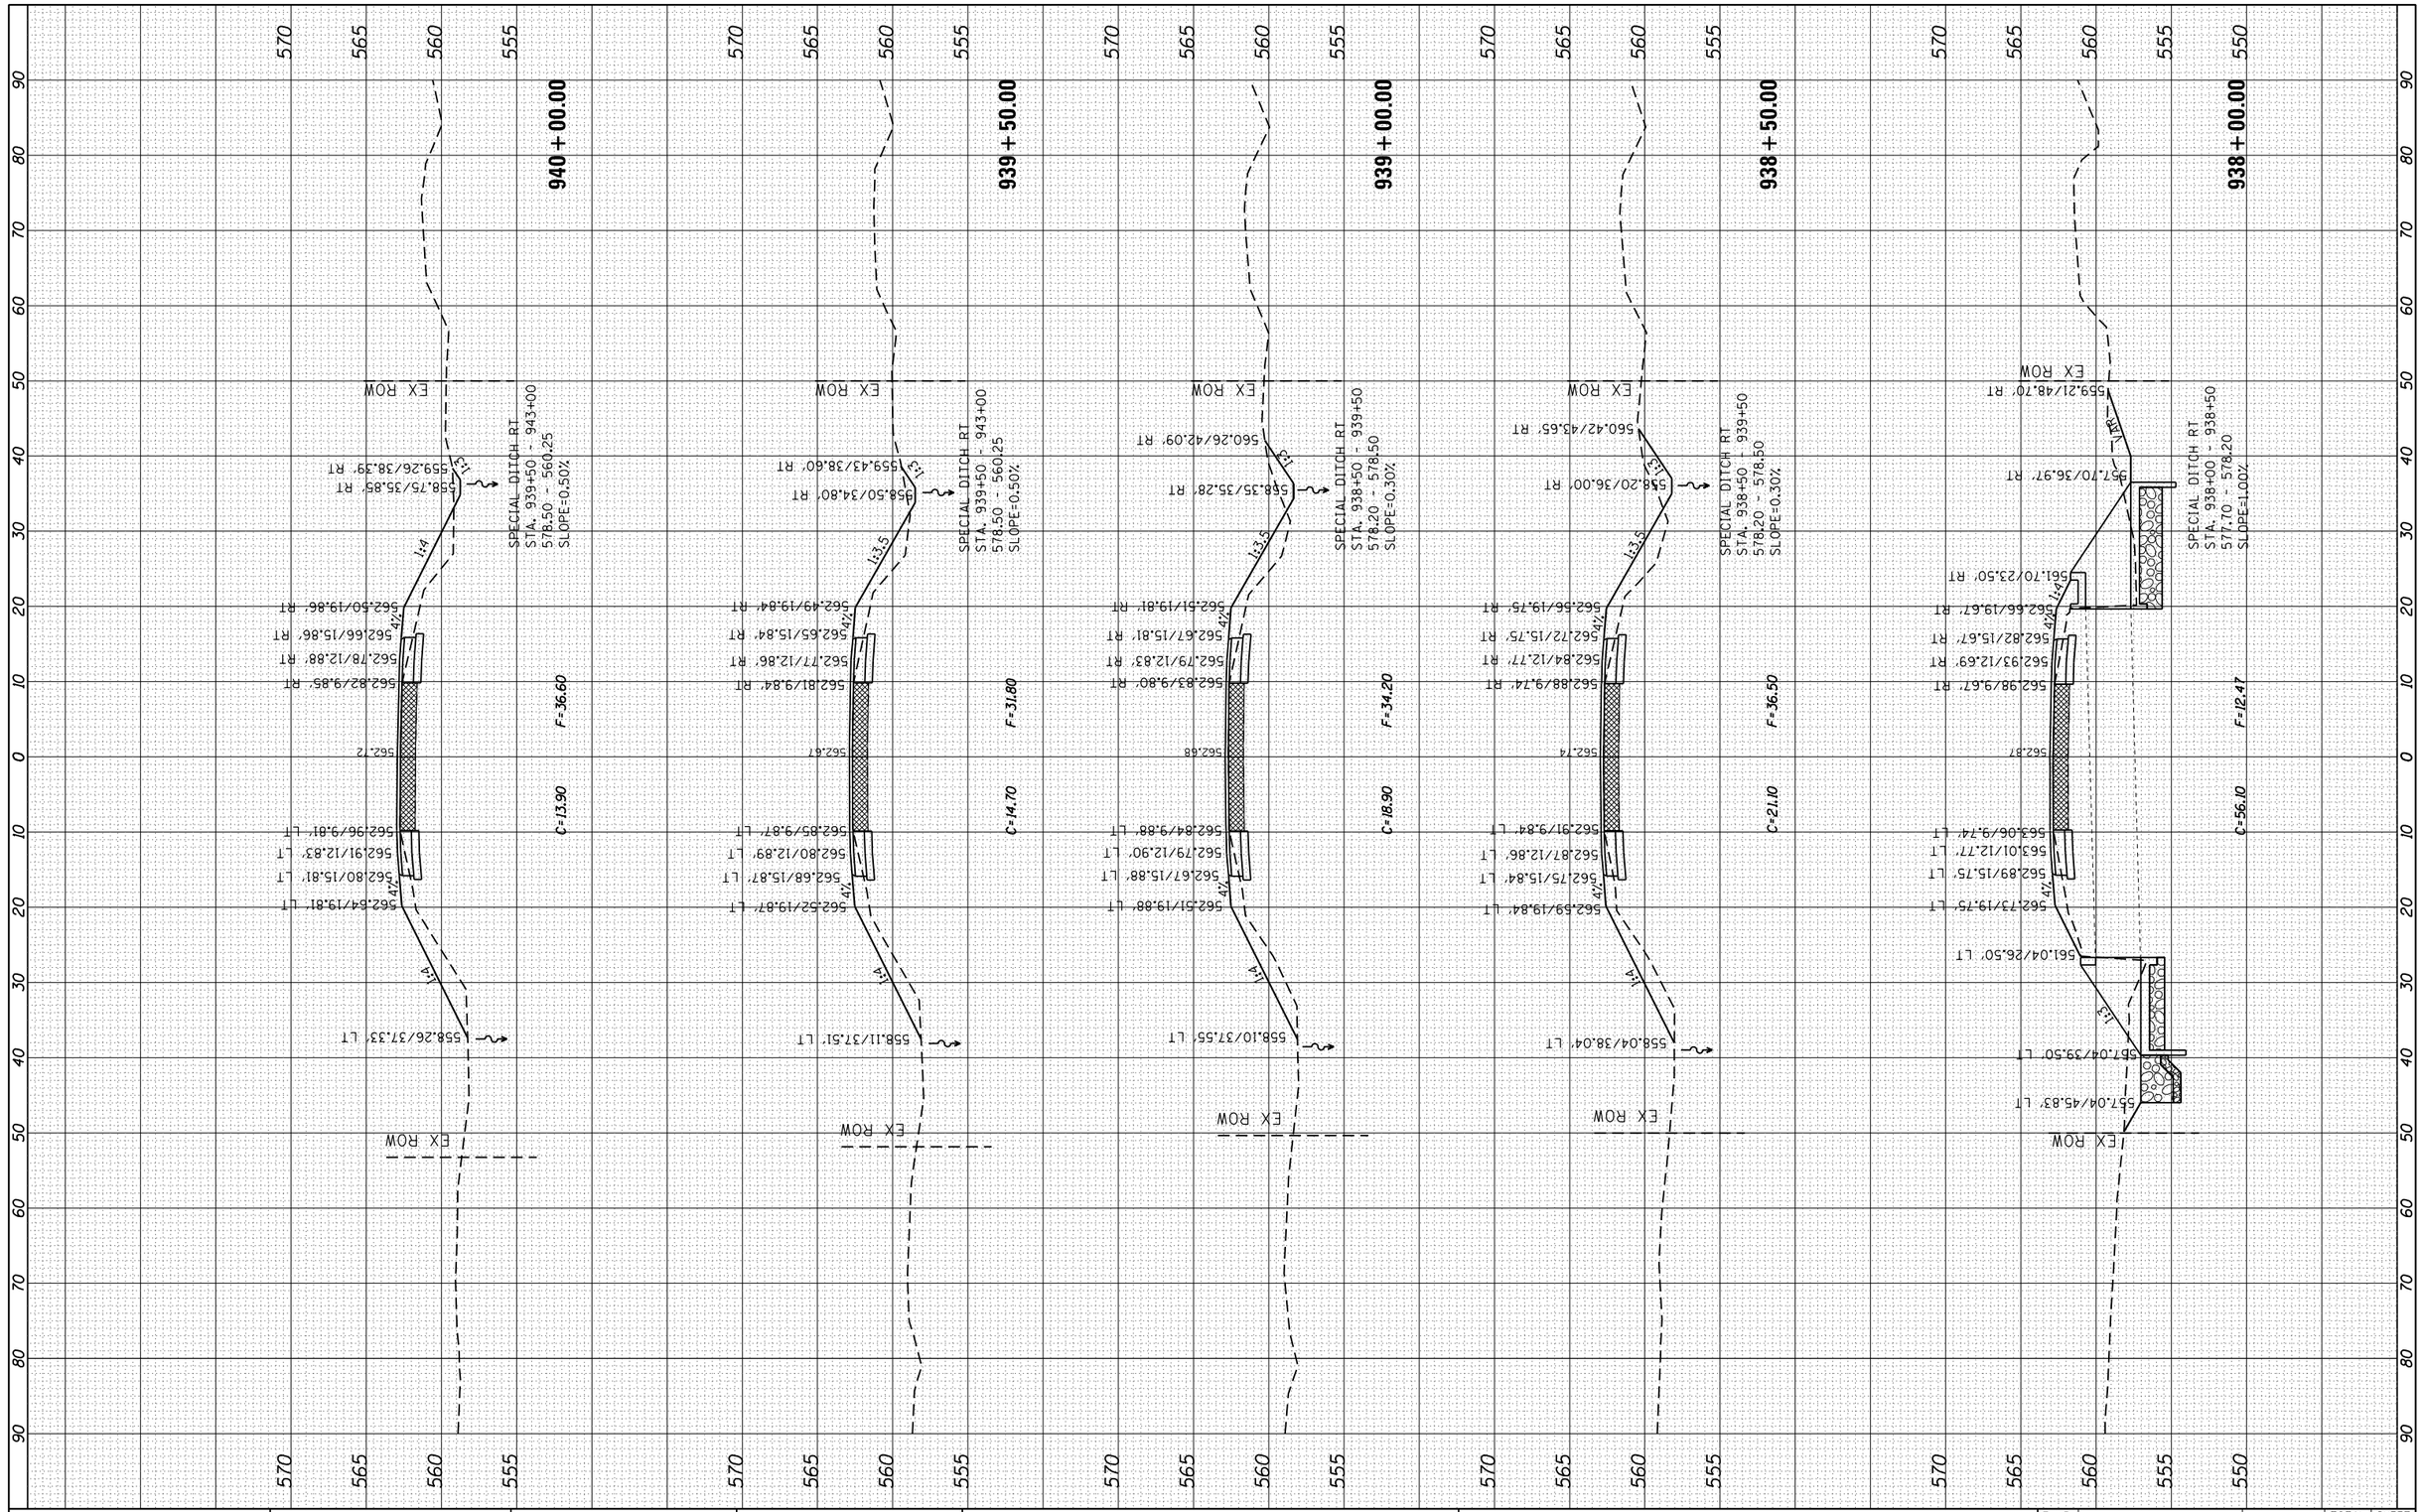

FILE NAME = c:\pw_work\pwidot\renkesrw\d0261271\D020741-sht-xssht.dgn	USER NAME = renkesrw	DESIGNED -	REVISED -
	PLOT SCALE = 20.0000 ' / in.	DRAWN -	REVISED -
Default	PLOT DATE = Wed Mar 20 13:16:28 2013	CHECKED -	REVISED -
		DATE -	REVISED -

STATE OF ILLINOIS
DEPARTMENT OF TRANSPORTATION

IL 92
MAINLINE CROSS SECTIONS

SCALE: | SHEET OF SHEETS | STA. 938+00.00 TO STA. 940+00.00

F.A.P. RTE.	SECTION	COUNTY	TOTAL SHEETS	SHEET NO.
599	(83MFT & 103MFT)W	ROCK ISLAND	340	294
		CONTRACT NO. 64H11		
		ILLINOIS FED. AID PROJECT		