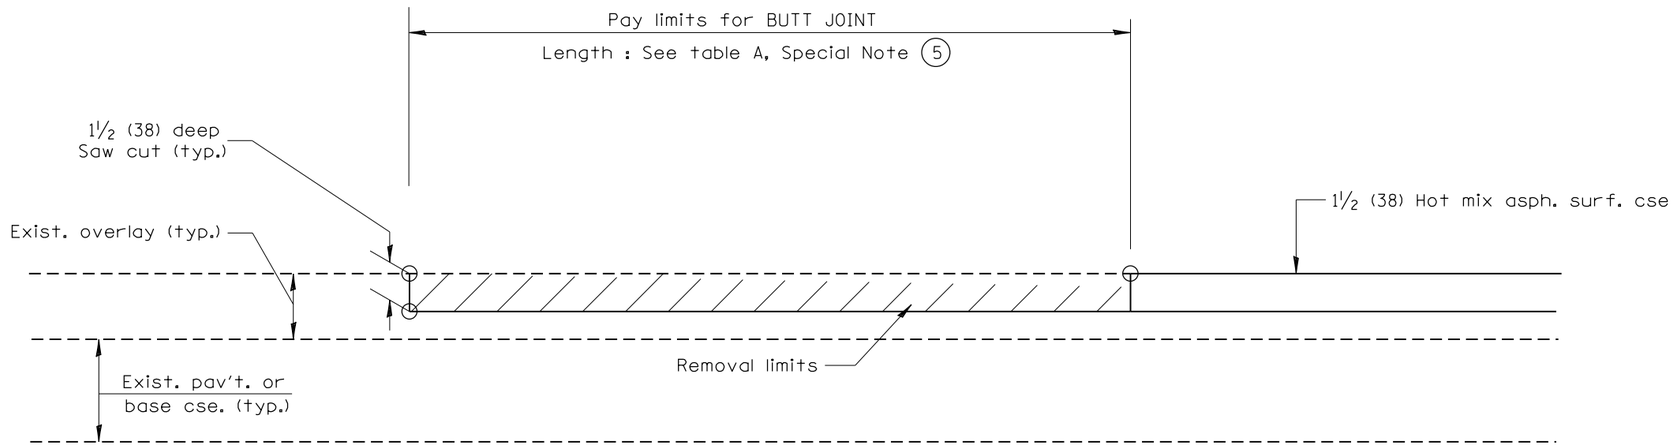

CASE 5 : WITH HOT MIX ASPHALT SURFACE REMOVAL (COLD MILLING)
TIE-IN TO EXISTING BITUMINOUS TAPER

All dimensions are in inches (millimeters) unless otherwise noted.

STATE OF ILLINOIS DEPARTMENT OF TRANSPORTATION	BUTT JOINTS SHT. 3 OF 3 NOT TO SCALE CADD STD. 406101-D4	F.A. RTE. FAS 2402	SECTION (110,111,112,113)RS-3;	COUNTY	TOTAL SHEETS / SHEET NO.
		U.S. 150	114RS-4;112C-2	PEORIA	76 / 57
		FED AID PROJECT		CONTRACT NO. 68614	