PLAN

SURVEYED	DATE
PLOTTED	
ALIGNMENT CHECKED	BY
RT. OF WAY CHECKED	
CADD FILE NAME	
NOTE BOOK	
NO.	

PROFILE

SURVEYED	DATE
PLOTTED	
GRADES CHECKED	BY
BM. NOTED	
STRUCTURE NOTATNS CHKD	
NOTE BOOK	
NO.	

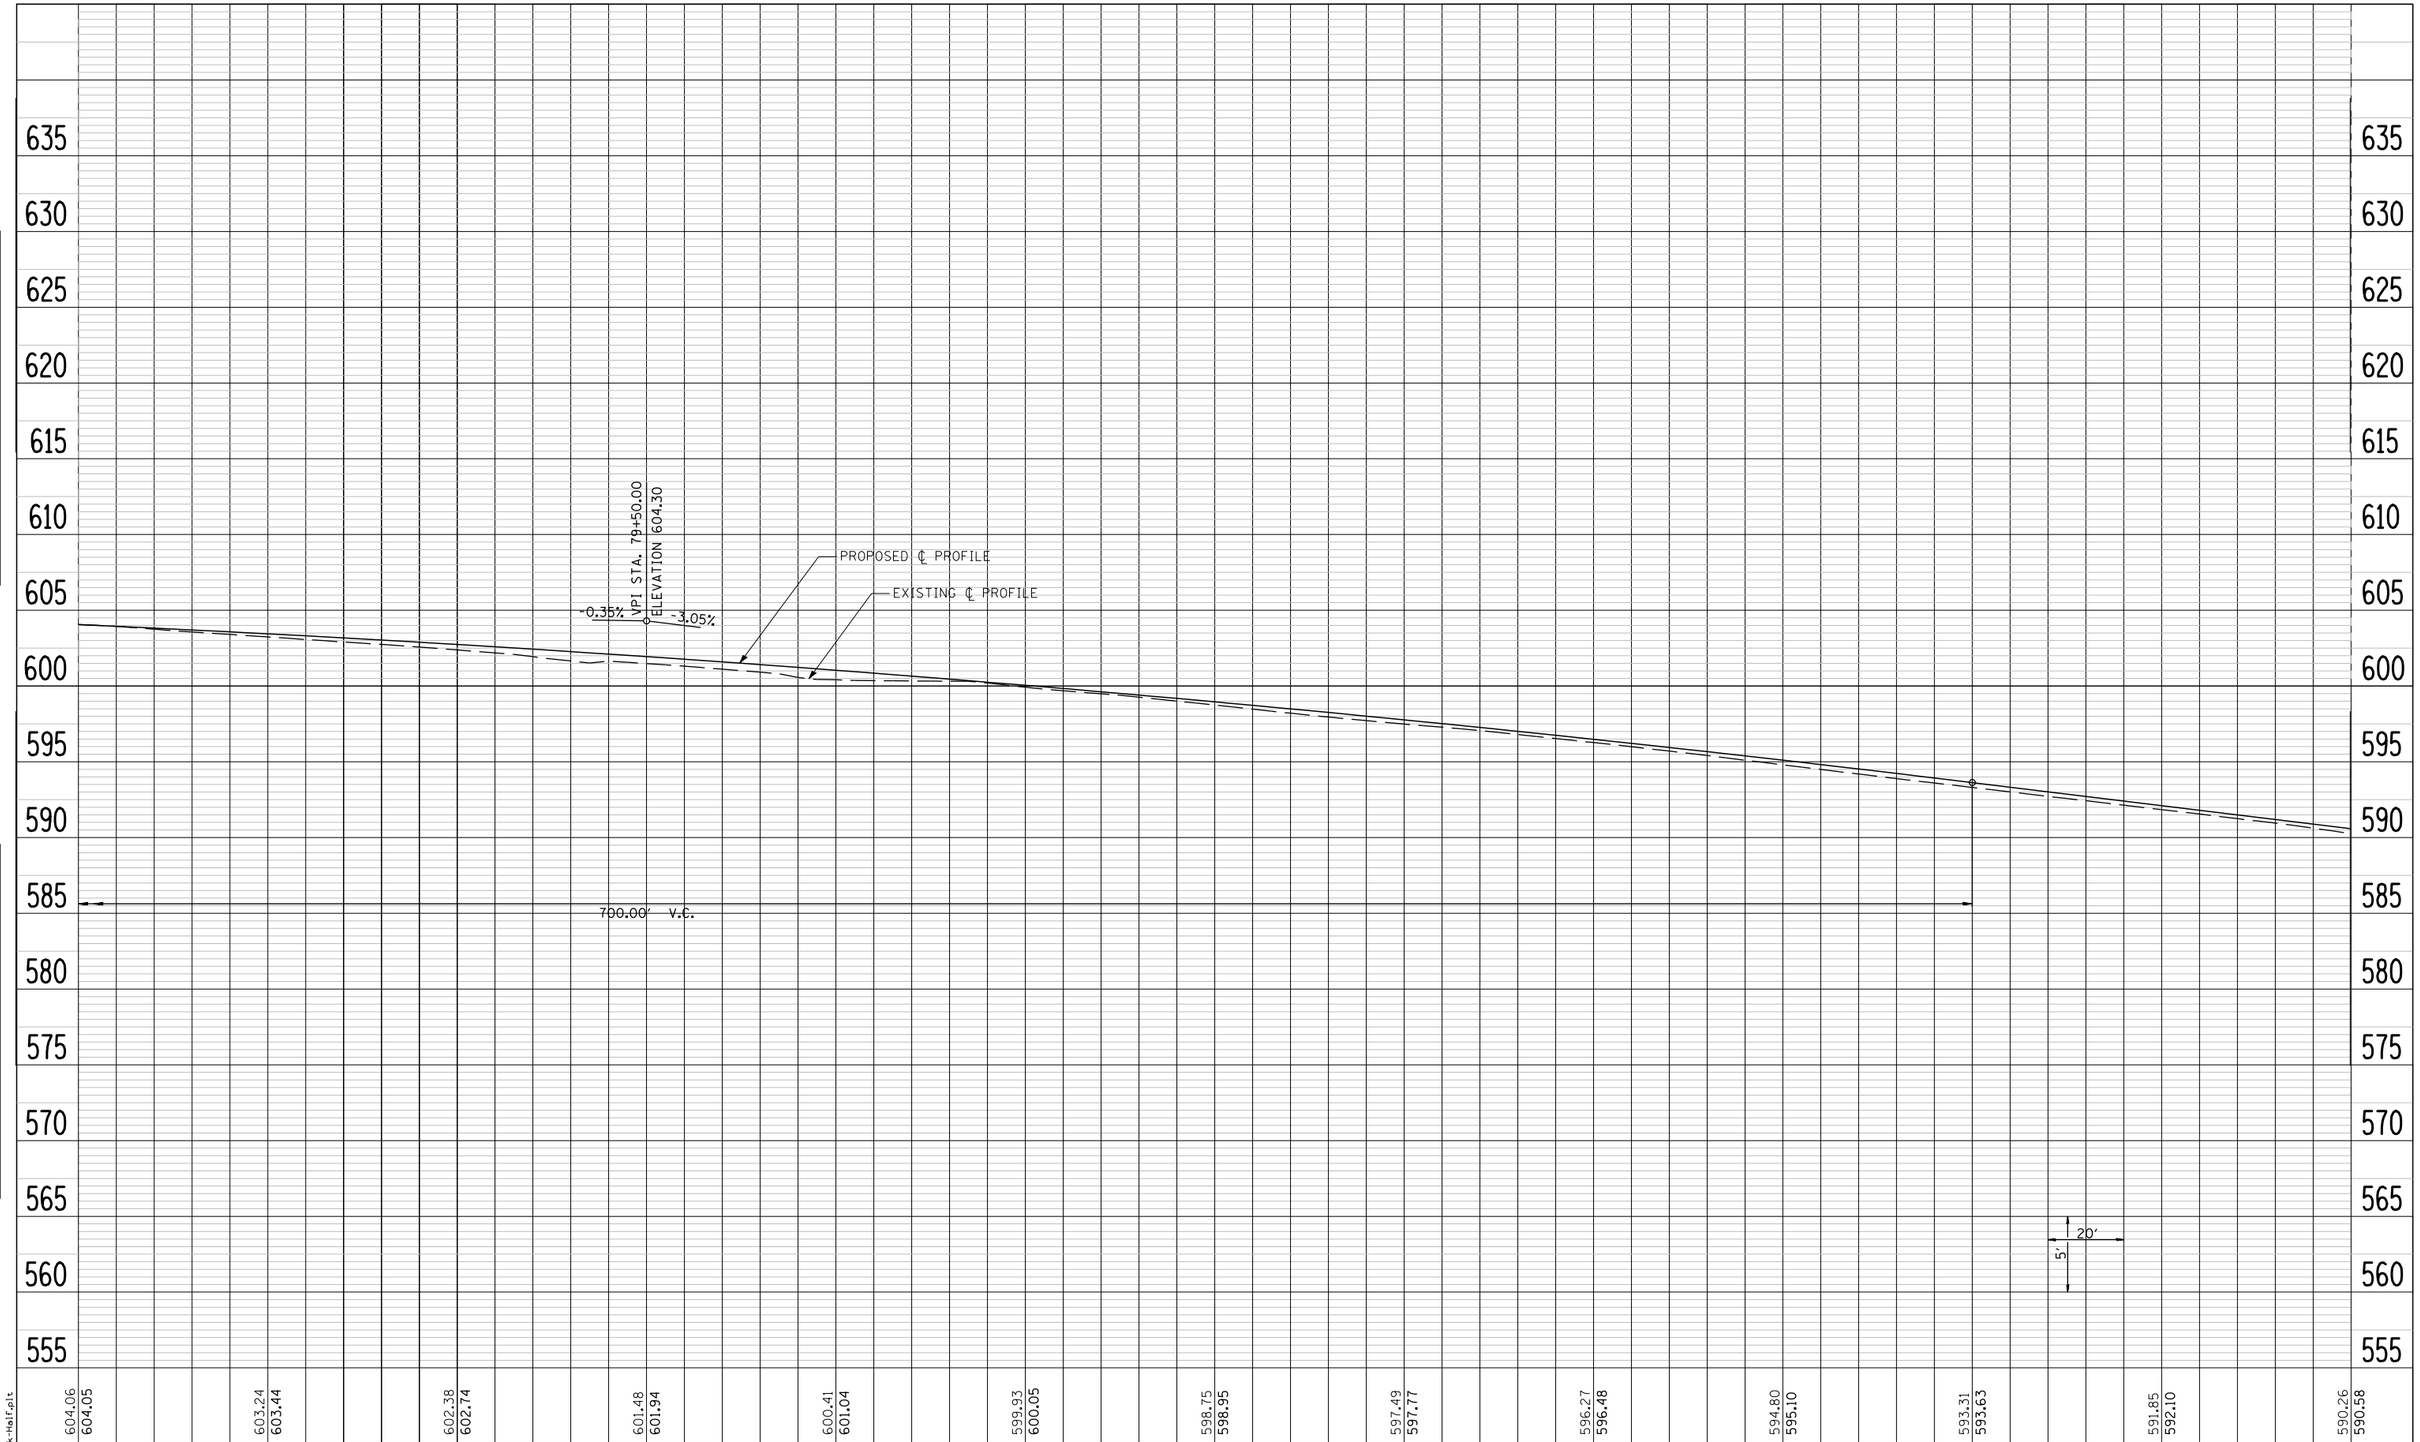

LAST SAVED = 5/23/2013
PEN TABLE = V8-Half.tbl
PLOT DRIVER = TR-V8pdf-Black-Half.plt

FILE NAME =	USER NAME = jepettibone	DESIGNED -	REVISED -
I:\06103\cad\t_plans\007_D672789-Sht-PlnPrf-Bus55.dgn		DRAWN -	REVISED -
	PLOT SCALE = 40.0000 ' / IN.	CHECKED -	REVISED -
	PLOT DATE = 5/23/2013 10:39:49 AM	DATE -	REVISED -

STATE OF ILLINOIS
DEPARTMENT OF TRANSPORTATION

PROFILE – BUSINESS LOOP 55

SCALE: 1" = 20' | SHEET NO. 2 OF 9 SHEETS | STA. 78+00.00 | TO STA. 84+00.00

F.A.U. RTE.	SECTION	COUNTY	TOTAL SHEETS	SHEET NO.
7706	23(B-1)	LOGAN	179	34
BUS. LOOP 55 OVER SALT CREEK		CONTRACT NO. 72789		
FED. ROAD DIST. NO.	ILLINOIS	FED. AID PROJECT		