STATE OF ILLINOIS
DEPARTMENT OF TRANSPORTATION

ROUTE NO.	SECTION	COUNTY	TOTAL SHEETS	SHEET NO.
F.A.U. 7706	23(B-1)	LOGAN	179	106
FED. ROAD DIST. NO. 7	ILLINOIS	FED. AID PROJECT-		

SHEET NO. 22
52 SHEETS

Contract #72789

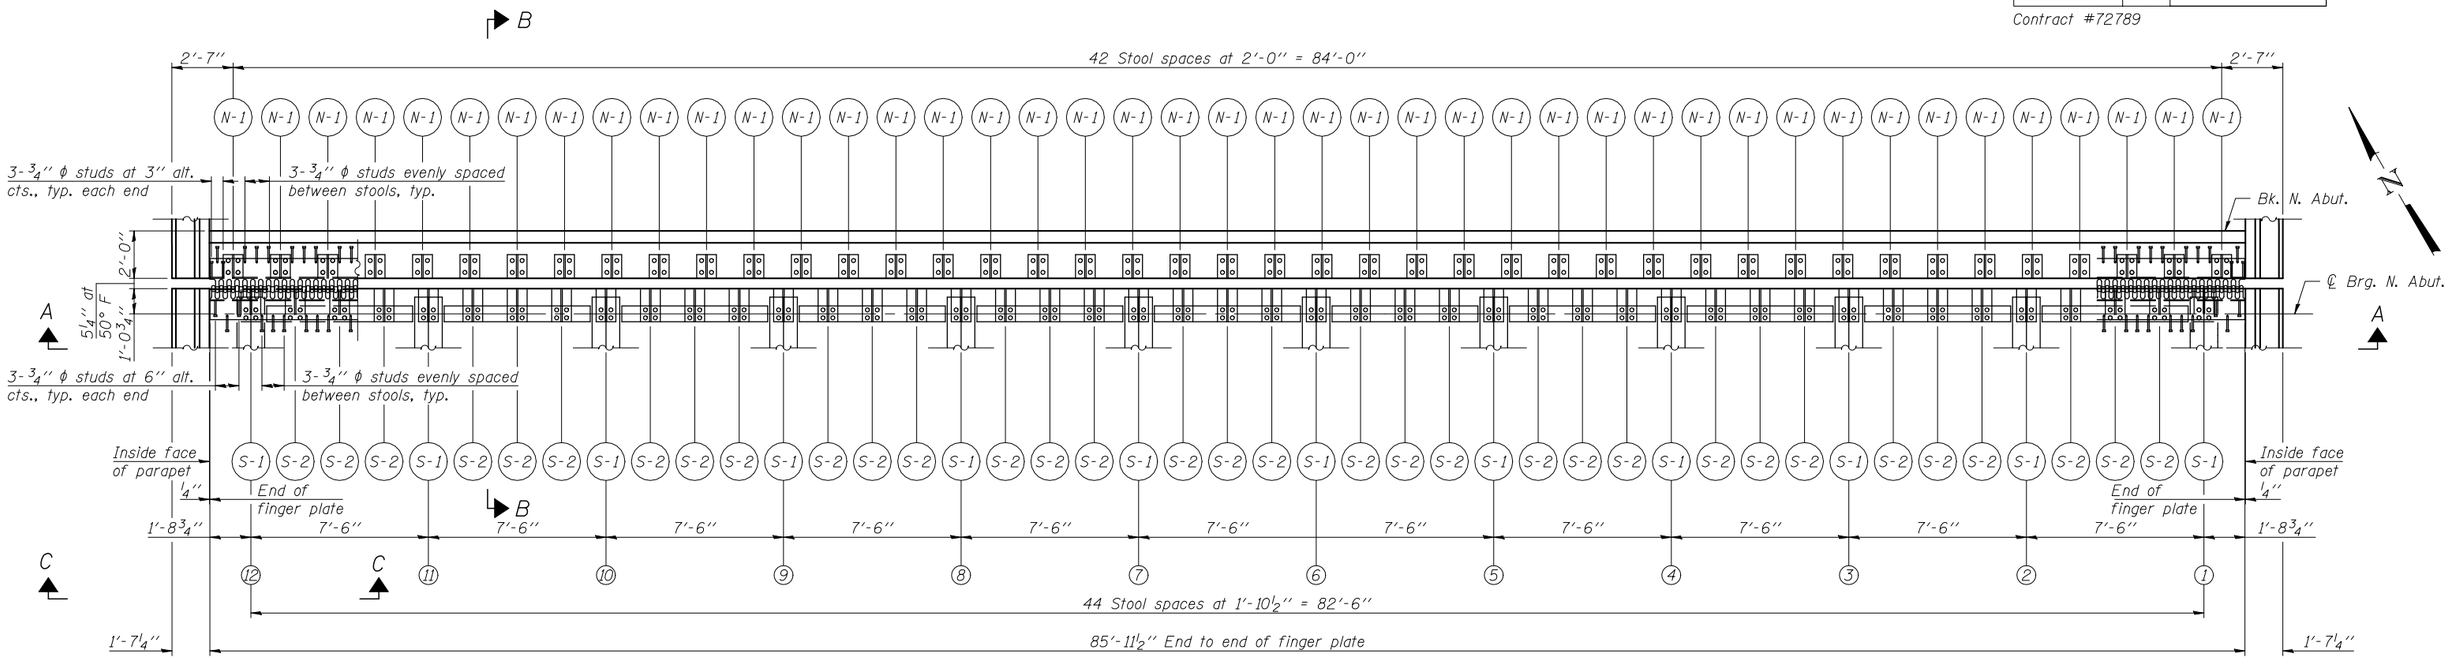

PLAN AT NORTH ABUTMENT

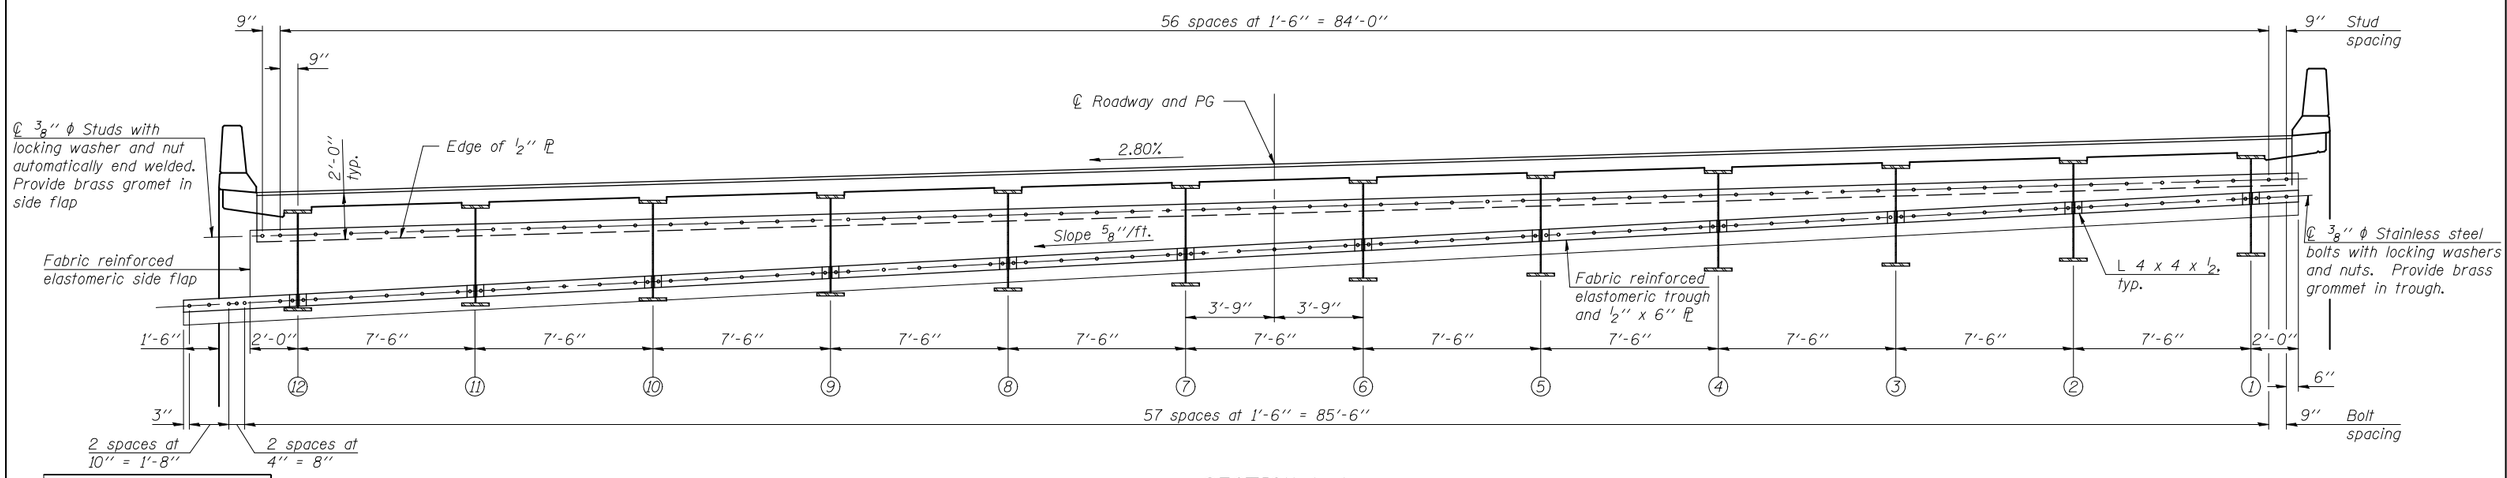

SECTION A-A

DESIGNED	JJD
CHECKED	EML
DRAWN	JJD
CHECKED	EML

Notes:
See sheet 23 of 52 for Section B-B.
See sheet 24 of 52 for Section C-C.

HORNER & SHIFRIN, INC.
ENGINEERS

FINGER PLATE EXPANSION DEVICE
F.A.U. ROUTE 7706 - SECTION 23(B-1)
LOGAN COUNTY
STATION 99+46.00
STRUCTURE NO. 054-0512