FINAL SURVEY		BY	DATE
	SURVEYED		
	PLOTTED		
	TEMPLATE		
NOTE BOOK	AREAS		
NO.	AREAS CHECKED		

ORIGINAL SURVEY		BY	DATE
	SURVEYED		
	PLOTTED		
	TEMPLATE		
NOTE BOOK	AREAS		
NO.	AREAS CHECKED		

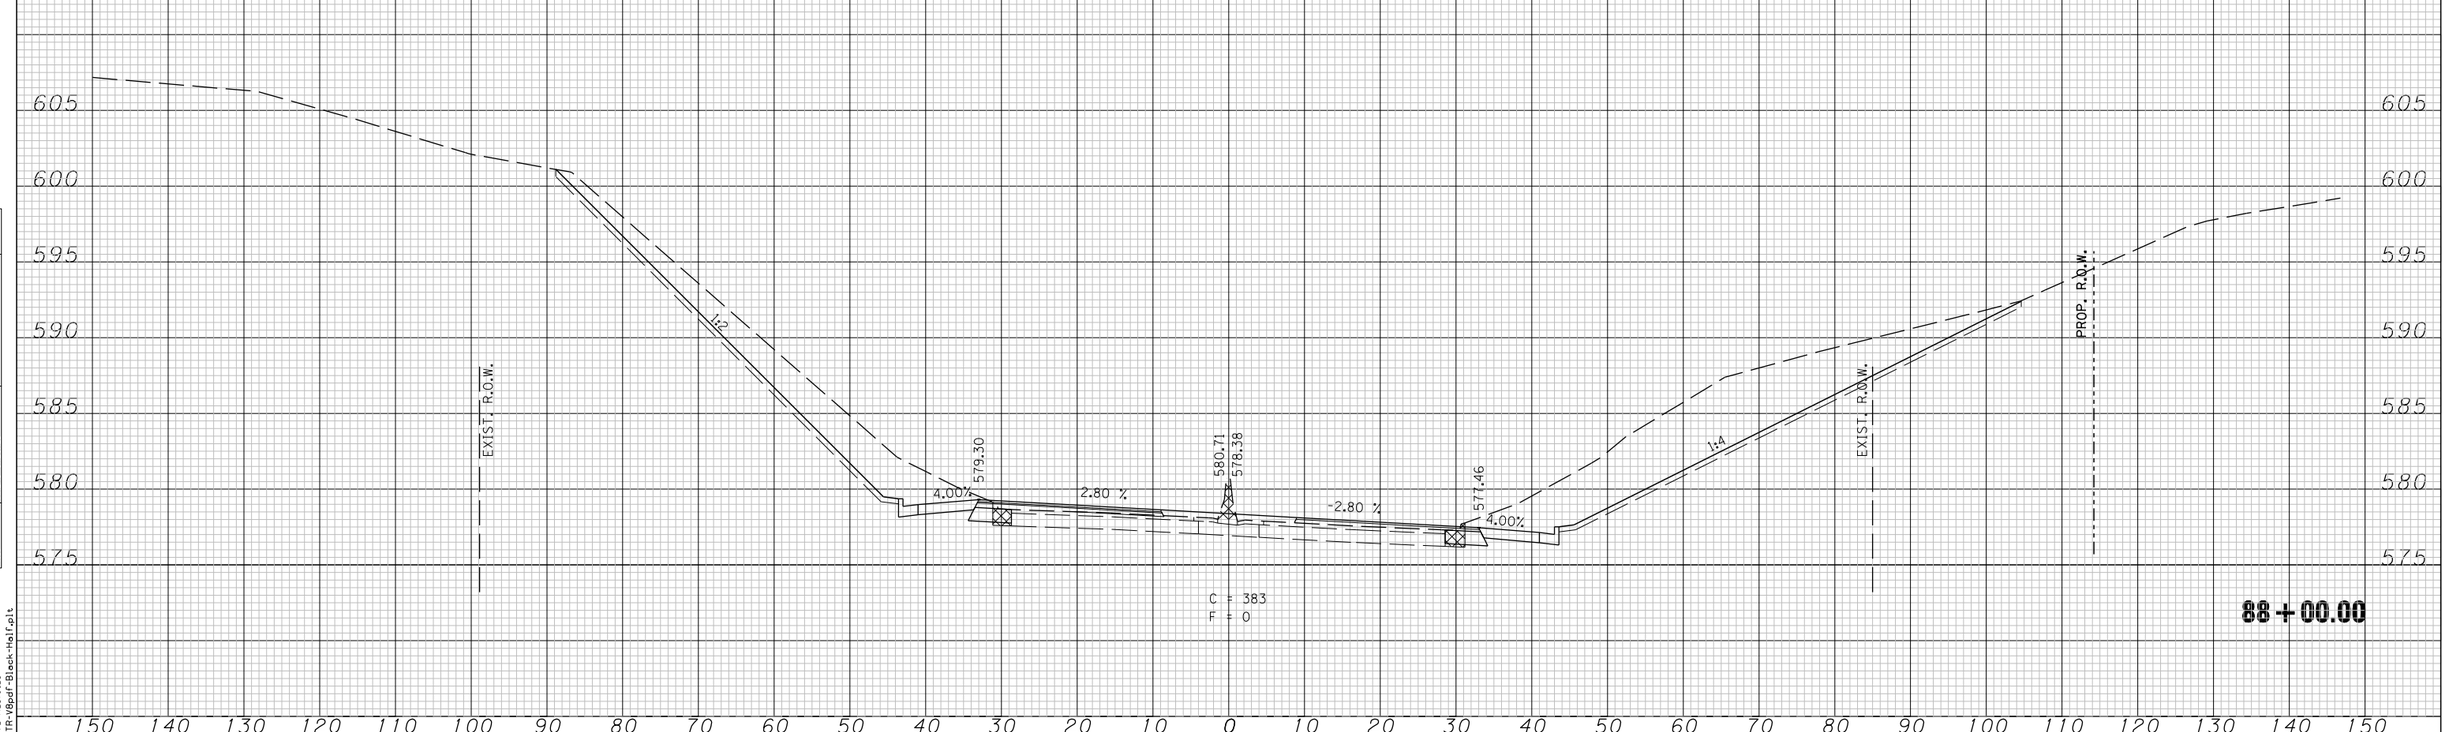

LAST SAVED = 5/23/2013
PEN TABLE = VB-Half.tbl
PLOT DRIVER = TR-V8pdf-Black-Half.plt

FILE NAME =	USER NAME = jepettibone	DESIGNED -	REVISED -
n:\06103\cad\t_plans\097_D672789-Sht-XSSht-Bus55.dgn		DRAWN -	REVISED -
	PLOT SCALE = 20.0000 ' / IN.	CHECKED -	REVISED -
	PLOT DATE = 5/23/2013 10:41:13 AM	DATE -	REVISED -

STATE OF ILLINOIS
DEPARTMENT OF TRANSPORTATION

CROSS SECTIONS – BUSINESS LOOP 55

SCALE: 1"=10'H 5'V | SHEET NO. 7 OF 33 SHEETS | STA. 88+00.00 TO STA. 88+00.00

F.A.U. RTE.	SECTION	COUNTY	TOTAL SHEETS	SHEET NO.
7706	23(B-1)	LOGAN	179	151
BUS. LOOP 55 OVER SALT CREEK		CONTRACT NO. 72789		
FED. ROAD DIST. NO.	ILLINOIS	FED. AID PROJECT		