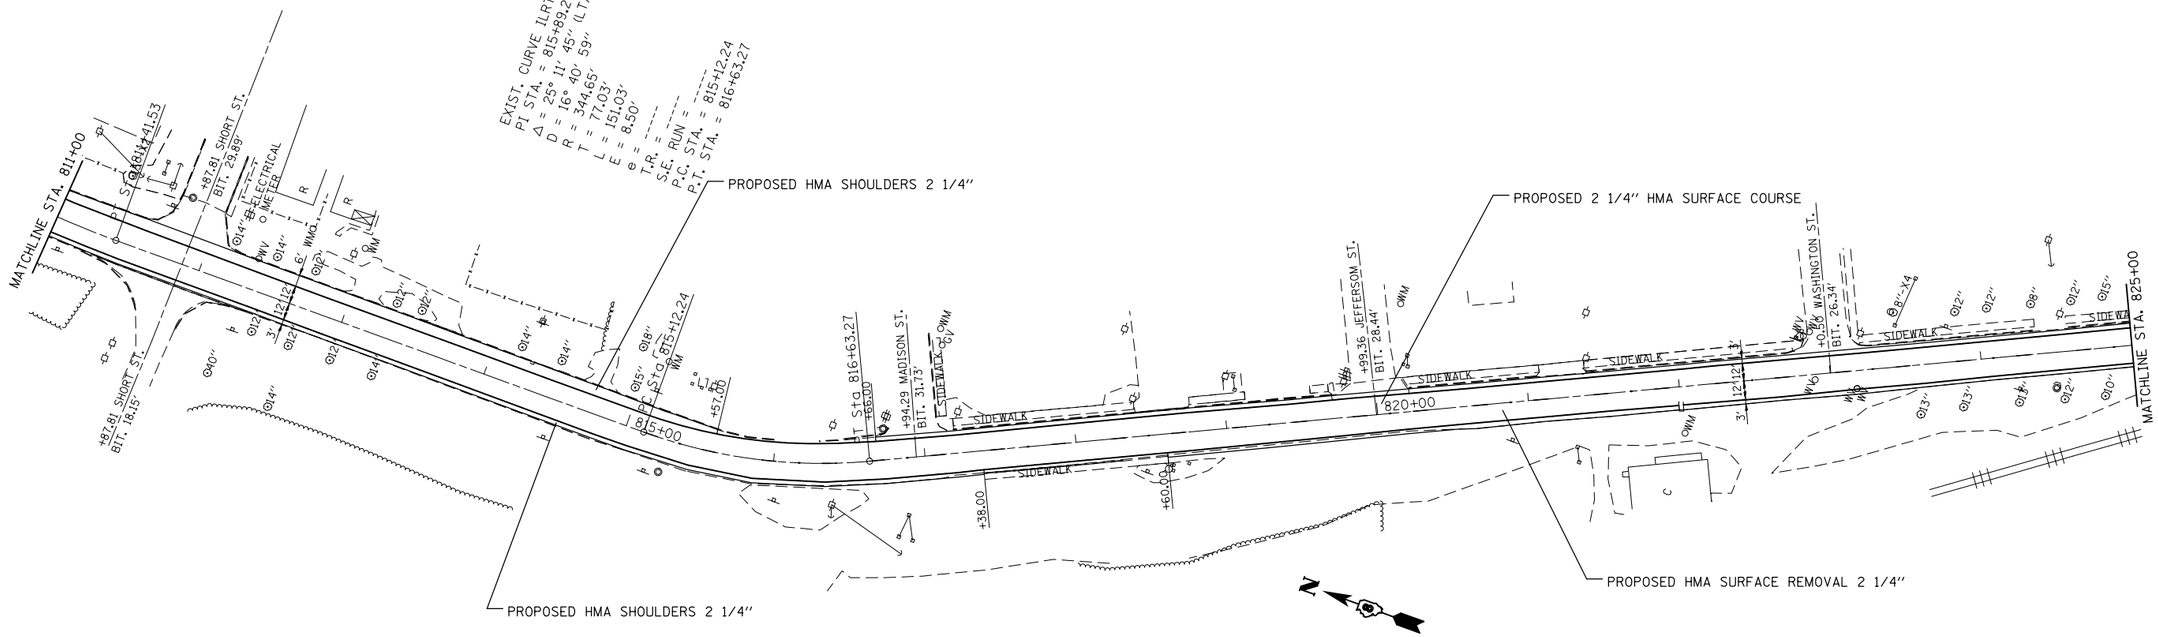

*ST. CLAIR AND MADISON

FILE NAME = c:\pw_work\pwidot\millerraj\d0338686\d876g36-sht-plan.dgn	USER NAME = millerraj	DESIGNED -	REVISED -
		DRAWN -	REVISED -
	PLOT SCALE = 100.0000 ' / in.	CHECKED -	REVISED -
$MODELNAME$	PLOT DATE = 5/10/2013	DATE -	REVISED -

STATE OF ILLINOIS
DEPARTMENT OF TRANSPORTATION

PLAN VIEW

SCALE: 50 | SHEET OF SHEETS | STA. | TO STA.

F.A.U. RTE.	SECTION	COUNTY	TOTAL SHEETS	SHEET NO.
9166	510RS-3, 90RS-1	•	34	15
		CONTRACT NO. 76G36		
	ILLINOIS FED. AID PROJECT			