NOTES:

1. FOR CLARITY, ONLY VARIABLE DEPTH DITCHES ARE SHOWN ON THE PROFILE. REFER TO THE TYPICAL SECTIONS AND CROSS SECTIONS FOR DEPENDENT DITCH INFORMATION.

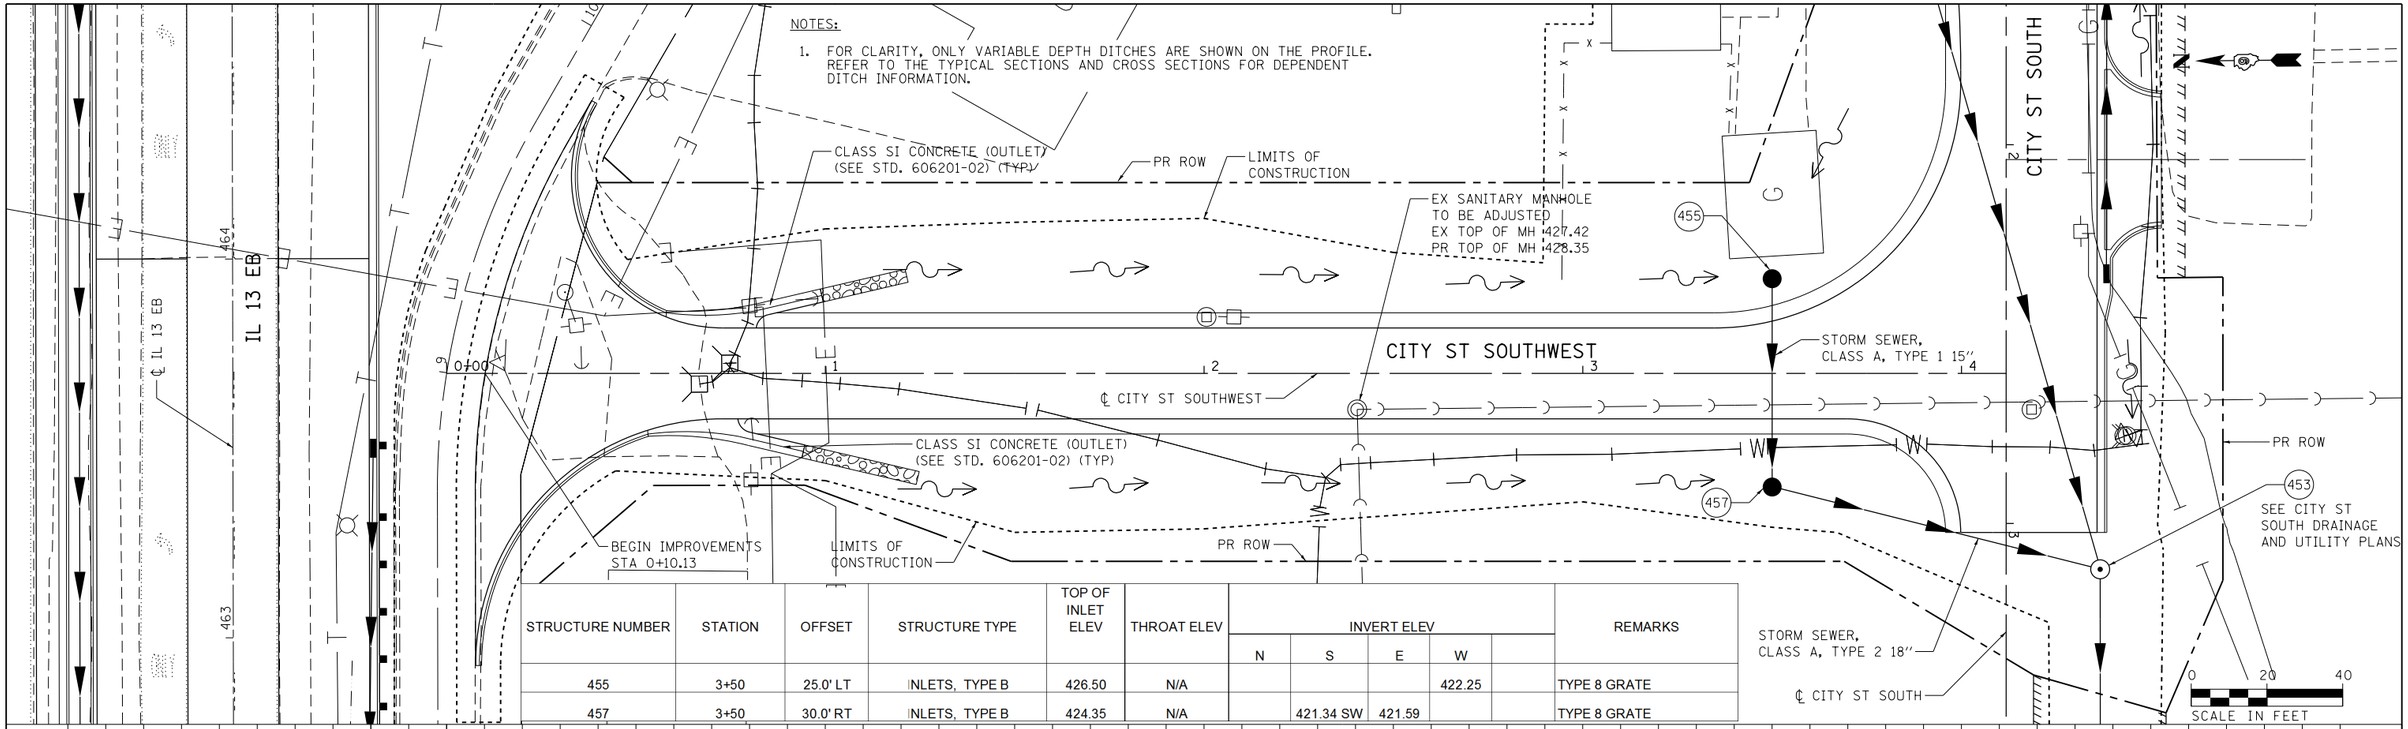

STRUCTURE NUMBER	STATION	OFFSET	STRUCTURE TYPE	TOP OF INLET ELEV	THROAT ELEV	INVERT ELEV N	INVERT ELEV S	INVERT ELEV E	INVERT ELEV W		REMARKS
455	3+50	25.0' LT	INLETS, TYPE B	426.50	N/A				422.25		TYPE 8 GRATE
457	3+50	30.0' RT	INLETS, TYPE B	424.35	N/A		421.34 SW	421.59			TYPE 8 GRATE

LEFT PROFILE

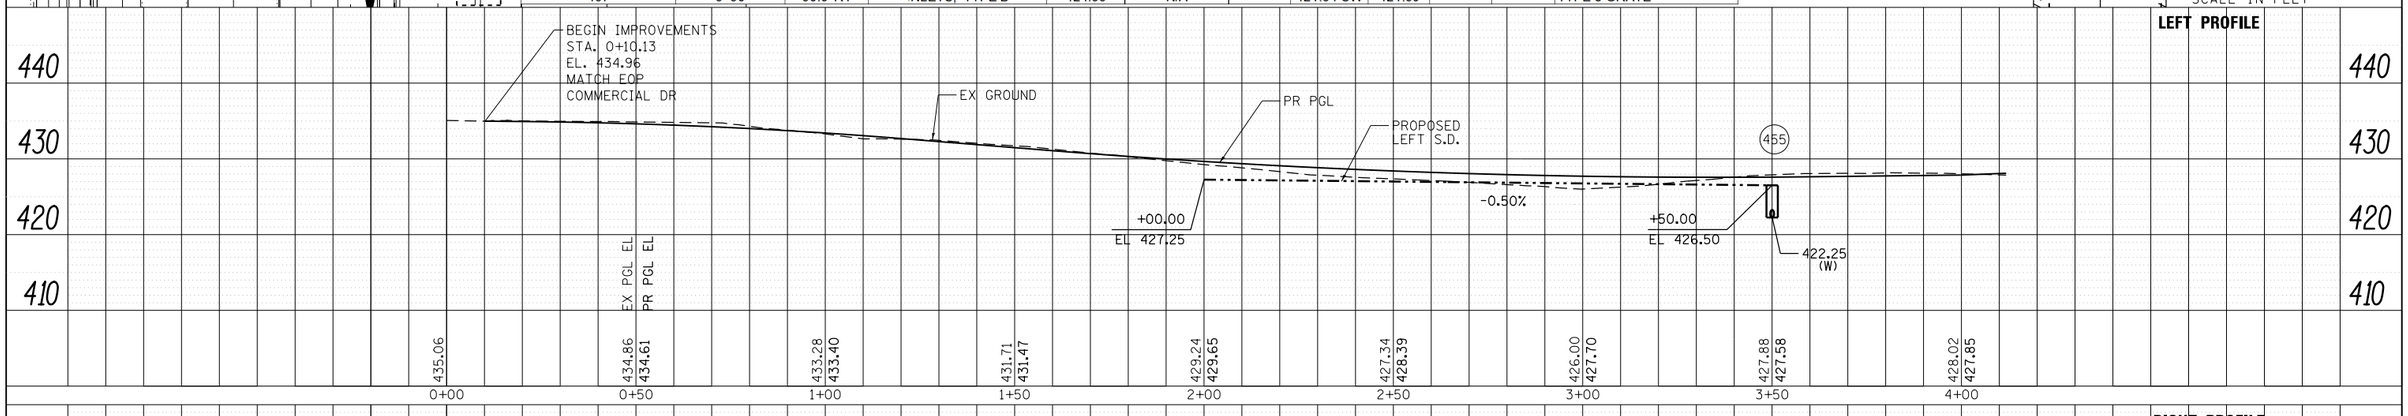

RIGHT PROFILE

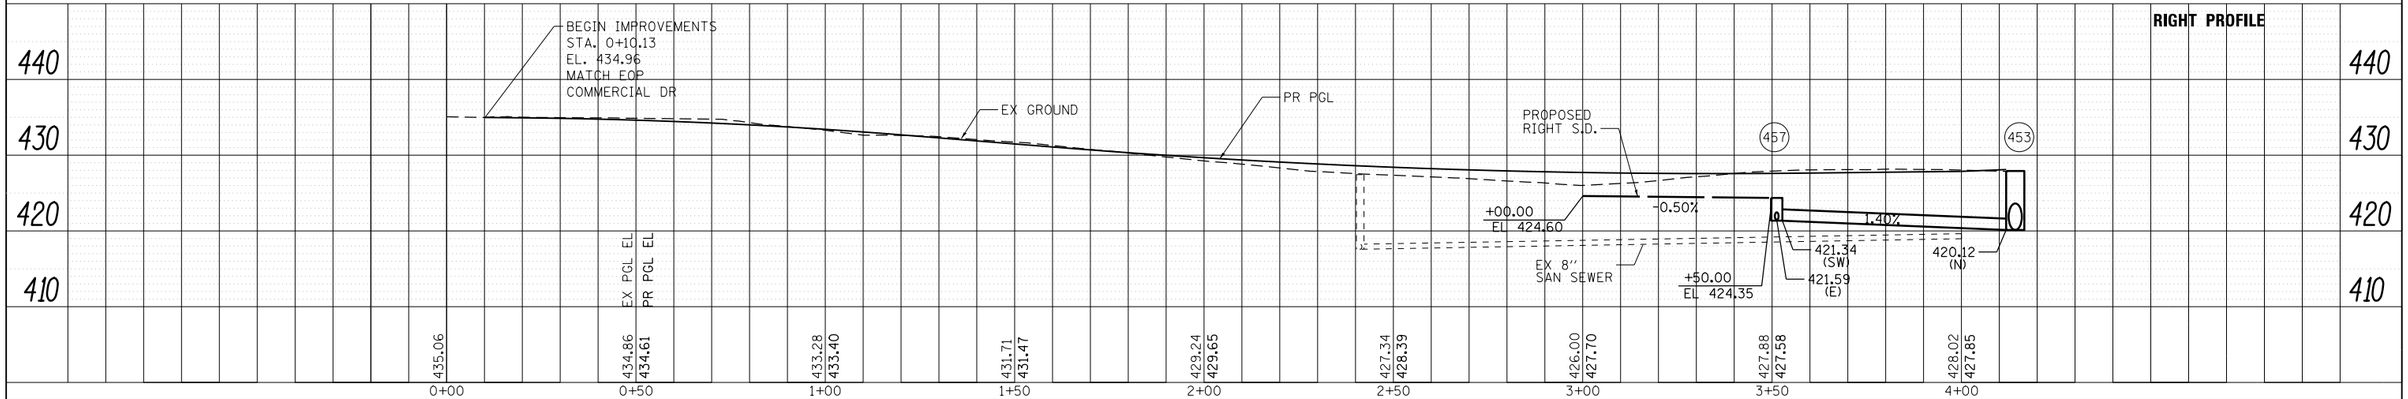

PLAN — SURVEYED — PLOTTED — ALIGNMENT CHECKED — RT. OF WAY CHECKED — CADD FILE NAME — NOTE BOOK — NO. — BY — DATE

PROFILE — SURVEYED — PLOTTED — GRADES CHECKED — R.M. NOTED — STRUCTURE NOTATNS CHKD — NOTE BOOK — NO. — BY — DATE

FILE NAME = D978258-sht-drain-10.dgn	USER NAME = mfox	DESIGNED -	REVISED -
		CHECKED -	REVISED -
	PLOT SCALE = 40.0000 ' / in.	DRAWN -	REVISED -
	PLOT DATE = 1/31/2013	CHECKED -	REVISED -

CH2MHILL

STATE OF ILLINOIS
DEPARTMENT OF TRANSPORTATION

DRAINAGE AND UTILITY PLANS
CITY STREET SOUTHWEST

SCALE: | SHEET 12 OF 43 SHEETS | STA. 0+00.00 | TO STA. 4+11.79

F.A.P. RTE.	SECTION	COUNTY	TOTAL SHEETS	SHEET NO.
331	(1-4)R-2, N-4, TS-4	WILLIAMSON	381	167
	DRAWING NO. DU-12	CONTRACT NO. 78258		
	ILLINOIS FED. AID PROJECT			