NOTES:

1. FOR PROPOSED SIGN PANEL LAYOUT AND DIMENSIONS, SEE SIGN PANEL DETAILS SHEET.
2. PROPOSED SIGN OFFSET IS MEASURED FROM CENTERLINE OF SPECIFIED ROAD TO THE SIGN CENTER UNLESS OTHERWISE NOTED.
3. LAKESHORE DR SIGNING IS COVERED ON PM-05 (BOTTOM).
4. DIVISION ST NORTH SIGNING IS COVERED ON PM-05 AND PM-06.
5. FOR A SUMMARY OF SIGN REMOVALS, SEE REMOVAL SCHEDULES.

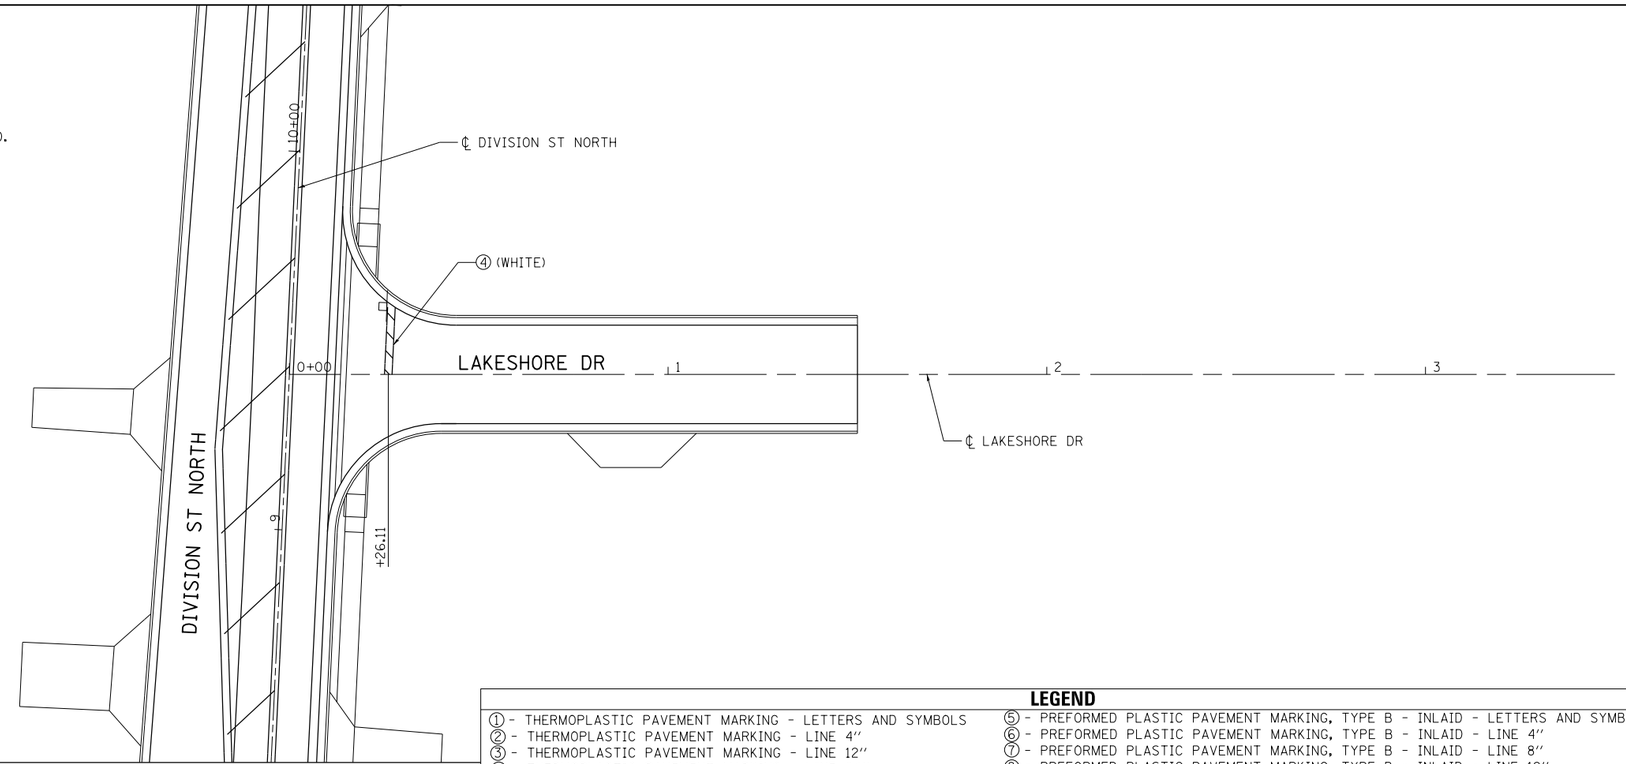

LEGEND

① - THERMOPLASTIC PAVEMENT MARKING - LETTERS AND SYMBOLS
② - THERMOPLASTIC PAVEMENT MARKING - LINE 4"
③ - THERMOPLASTIC PAVEMENT MARKING - LINE 12"
④ - THERMOPLASTIC PAVEMENT MARKING - LINE 24"
Ⓐ - DENOTES STANDARD SIGN PANELS (SEE NOTE 1)
(N-1) - DENOTES NON-STANDARD SIGN PANELS (SEE NOTE 1)
EXISTING SIGN TO BE REMOVED
⑤ - PREFORMED PLASTIC PAVEMENT MARKING, TYPE B - INLAID - LETTERS AND SYMBOLS
⑥ - PREFORMED PLASTIC PAVEMENT MARKING, TYPE B - INLAID - LINE 4"
⑦ - PREFORMED PLASTIC PAVEMENT MARKING, TYPE B - INLAID - LINE 8"
⑧ - PREFORMED PLASTIC PAVEMENT MARKING, TYPE B - INLAID - LINE 12"
⑨ - PREFORMED PLASTIC PAVEMENT MARKING, TYPE B - INLAID - LINE 24"
⑩ - RAISED REFLECTIVE PAVEMENT MARKERS
PROPOSED SIGNS

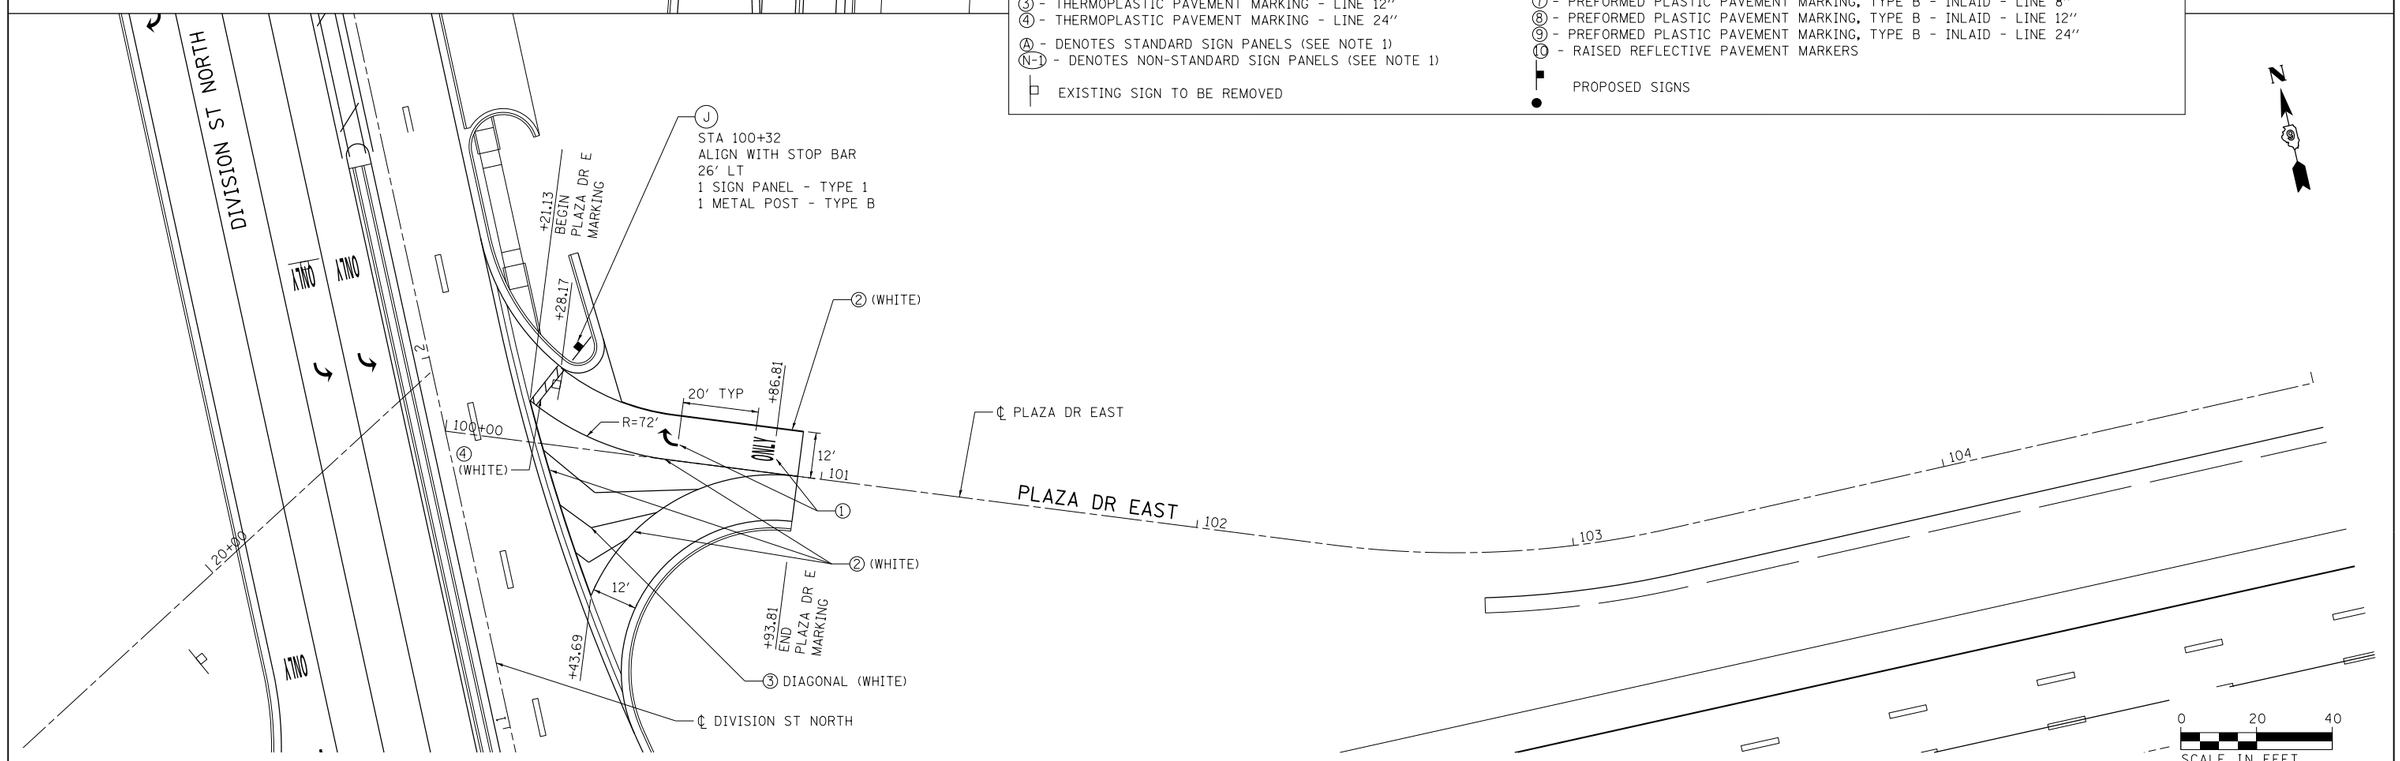

FILE NAME = D978258-sht-pmk-09.dgn	USER NAME = mfox	DESIGNED - KN	REVISED -
CH2MHILL®		DRAWN - AS	REVISED -
	PLOT SCALE = 40.0000 ' / in.	CHECKED -	REVISED -
	PLOT DATE = 3/11/2013	DATE -	REVISED -

STATE OF ILLINOIS
DEPARTMENT OF TRANSPORTATION

PAVEMENT MARKING AND SIGNING PLAN
LAKESHORE DRIVE AND PLAZA DRIVE EAST

SCALE: | SHEET NO. 9 OF 16 SHEETS | STA. | TO STA.

F.A.P. RTE.	SECTION	COUNTY	TOTAL SHEETS	SHEET NO.
331	(1-4)R-2, N-4, TS-4	WILLIAMSON	381	230
DRAWING NO. PM-09		CONTRACT NO. 78258		
		ILLINOIS FED. AID PROJECT		