PLOT DATE = $DATE$
FILE NAME = $FILEL$
PLOT SCALE = $SCALE$
USER NAME = $USER$

ORIGINAL SURVEY		BY	DATE
	SURVEYED		
	PLOTTED		
NOTE BOOK	TEMPLATE		
NO.	AREAS		
	CSS CHECKED		

FINAL SURVEY		BY	DATE
	SURVEYED		
	PLOTTED		
NOTE BOOK	TEMPLATE		
NO.	AREAS		
	AREAS CHECKED		

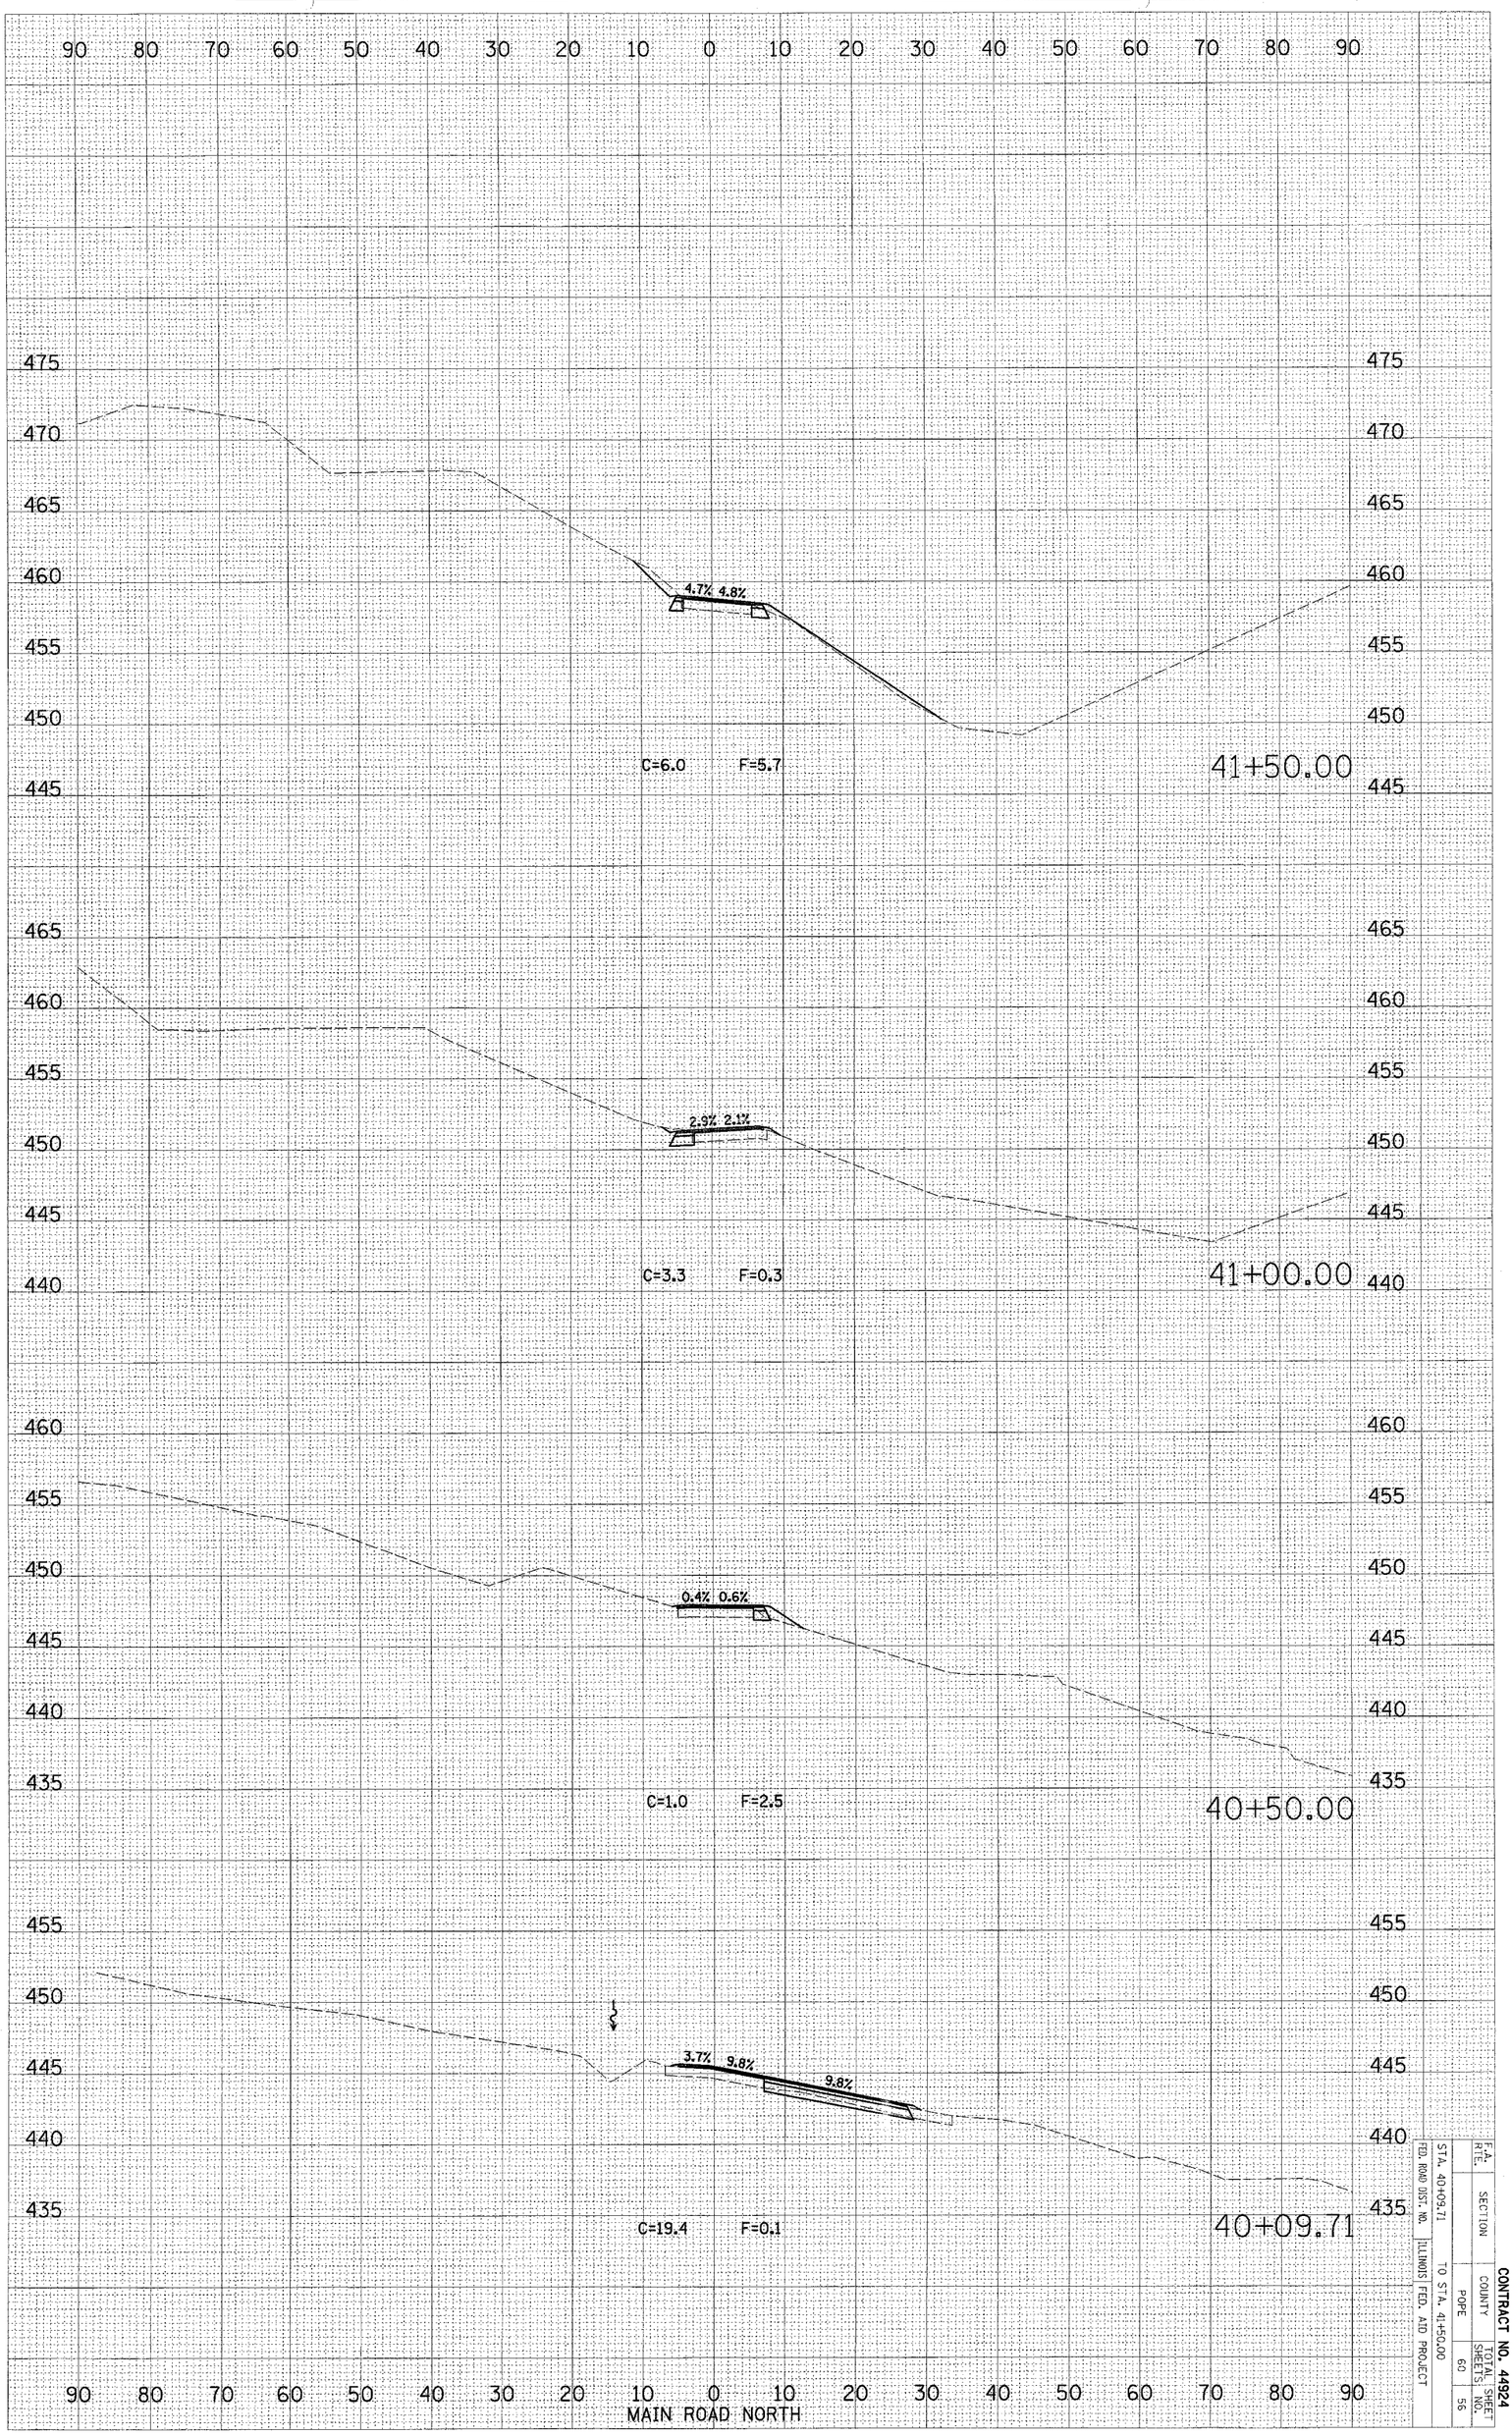

MAIN ROAD NORTH

F.A. RTE.	
SECTION	
COUNTY	POPE
TOTAL SHEETS	60
SHEET NO.	56
STA. 40+09.71	TO STA. 41+50.00
FED. ROAD DIST. NO.	ILLINOIS FED. AID PROJECT

CONTRACT NO. 44924