PLOT DATE = 5/11/2007
FILE NAME = o:\projects\p114899\xs_12-tryon_sh.dgn
PLOT SCALE = 10.0000 ' / IN.
USER NAME = midyja

ORIGINAL SURVEY		BY	DATE
NOTE BOOK	SURVEYED		
	PLOTTED		
	TEMPLATE		
	AREAS		
NO.	AREAS CHECKED		

FINAL SURVEY		BY	DATE
NOTE BOOK	SURVEYED		
	PLOTTED		
	TEMPLATE		
	AREAS		
NO.	AREAS CHECKED		

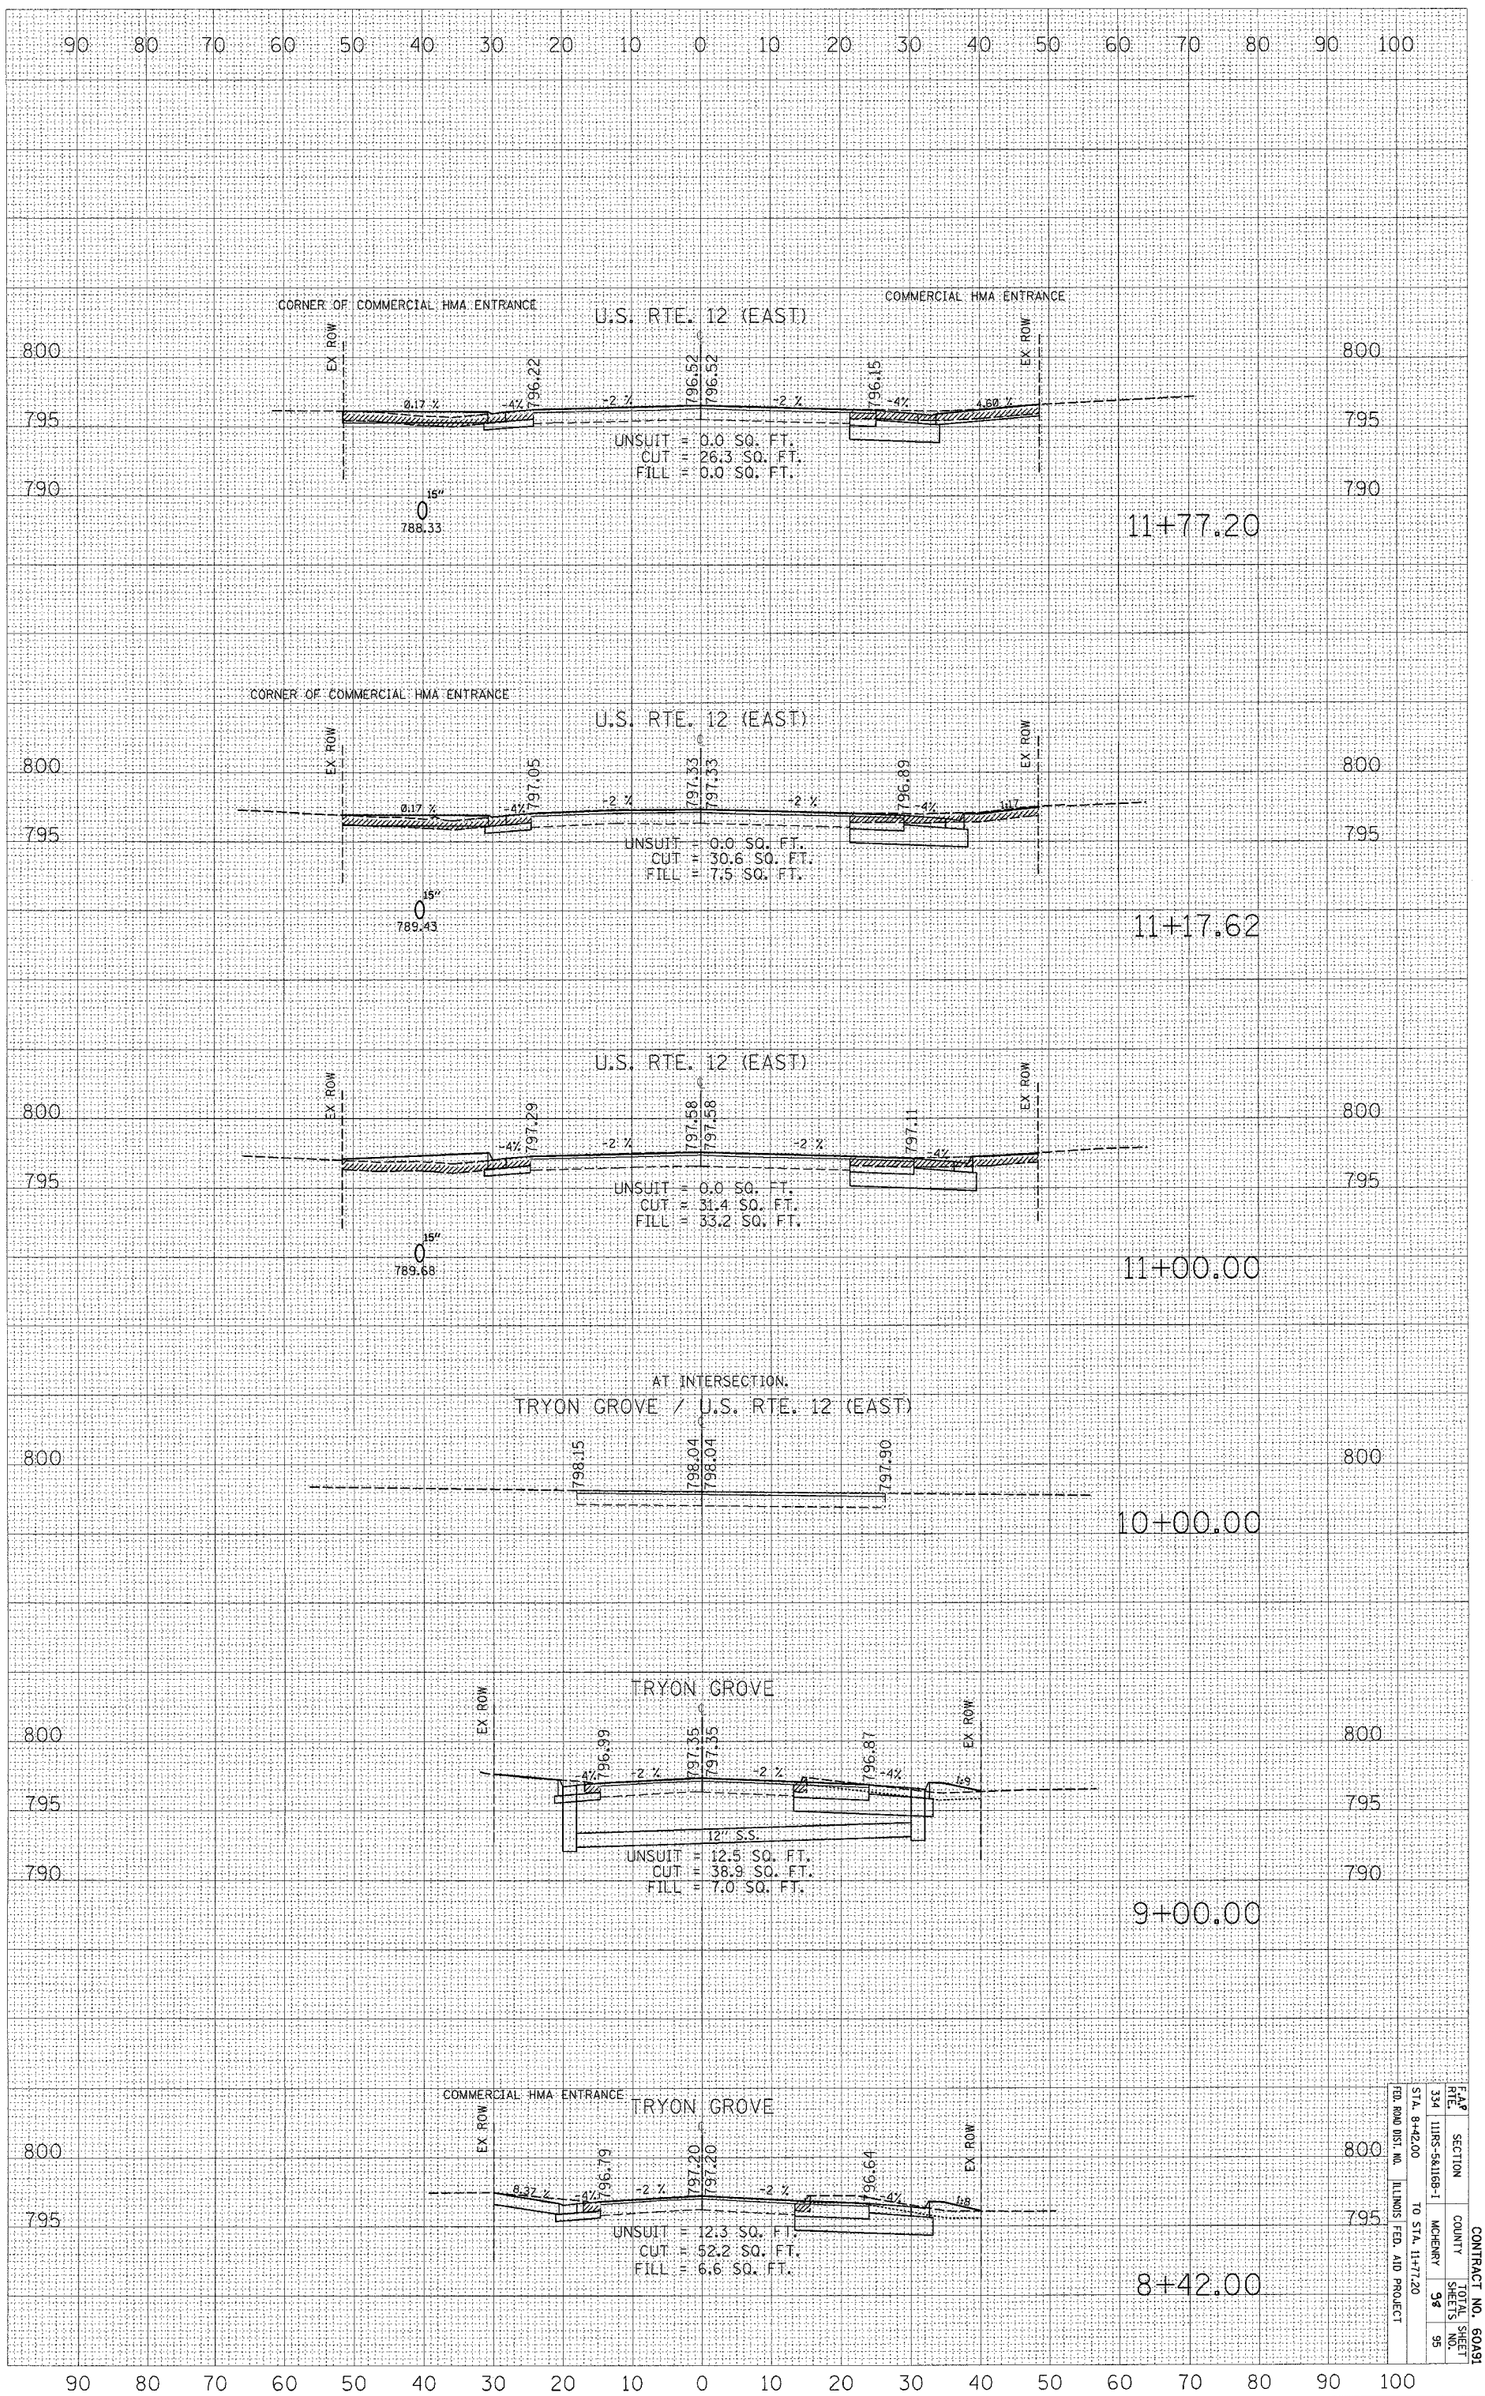

F.A.P. RTE.	SECTION	COUNTY	TOTAL SHEETS	SHEET NO.
334	111RS-5&11GB-1	MCHENRY	98	95
STA. 8+42.00	TO STA. 11+77.20			
FED. ROAD DIST. NO.	ILLINOIS	FED. AID PROJECT		

CONTRACT NO. 60A91