F.A.P. RTE.	SECTION	COUNTY	TOTAL SHEETS	SHEET NO.
335	119R-2	LAKE	439	55
STA. 432+83.12		TO STA. 470+56.84		
FED. ROAD DIST. NO.	ILLINOIS	FED. AID PROJECT		

60B01

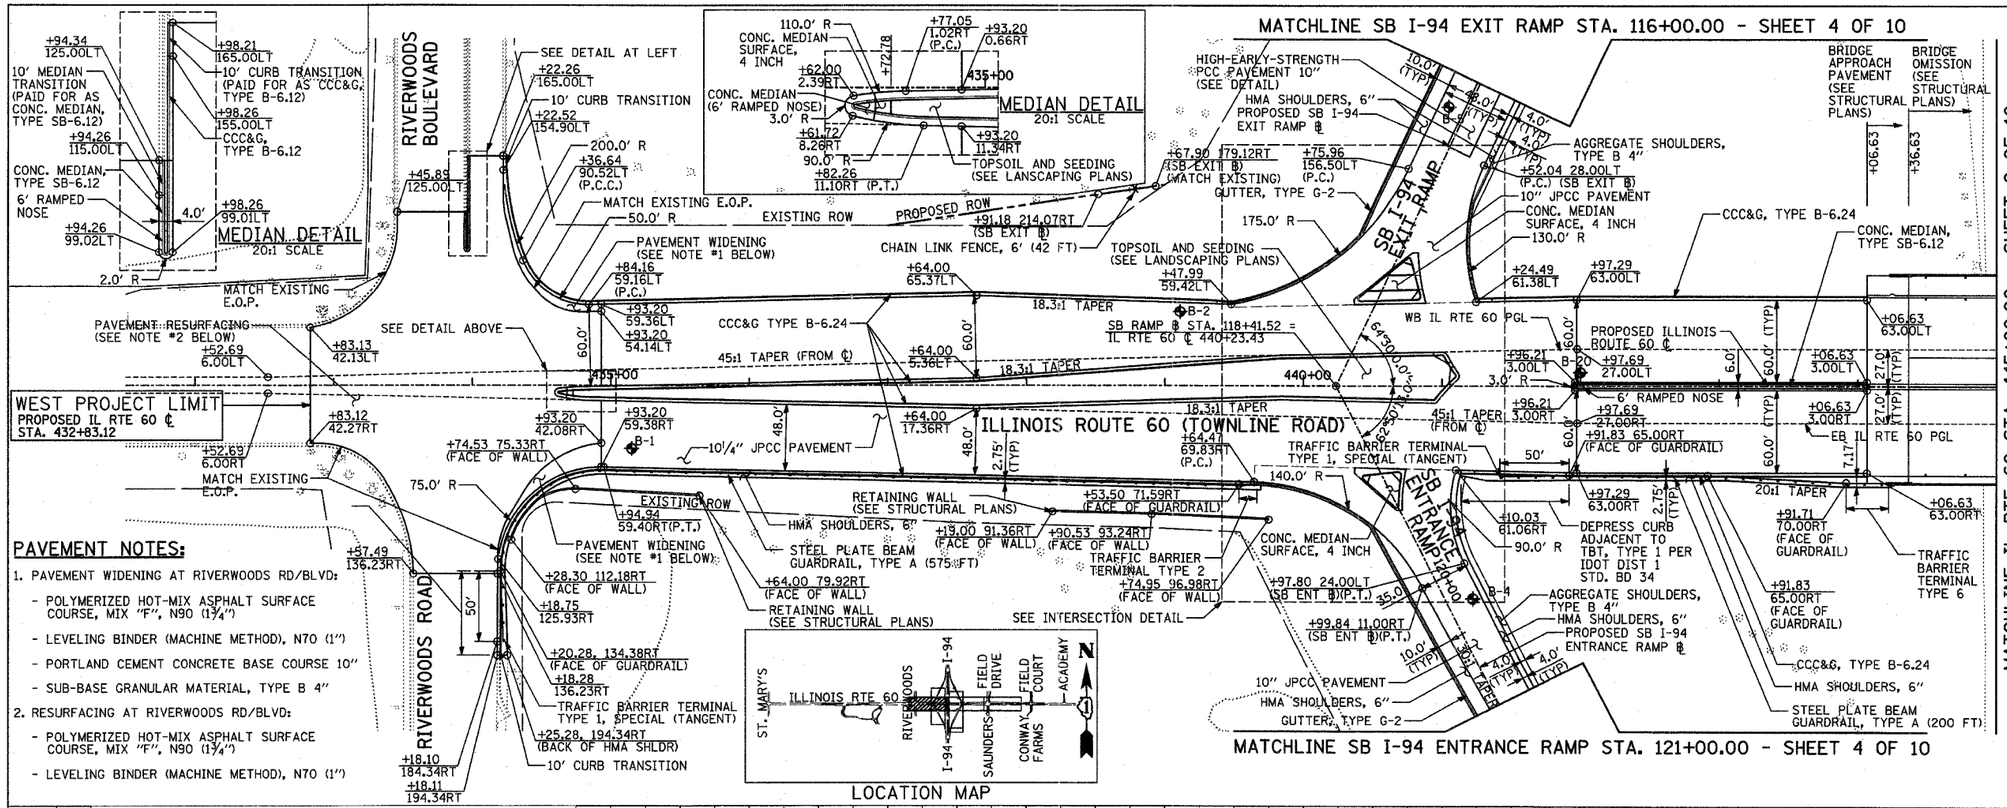

PAVEMENT NOTES:

1. PAVEMENT WIDENING AT RIVERWOODS RD/BLVD:
   - POLYMERIZED HOT-MIX ASPHALT SURFACE COURSE, MIX "F", N90 (1¾")
   - LEVELING BINDER (MACHINE METHOD), N70 (1")
   - PORTLAND CEMENT CONCRETE BASE COURSE 10"
   - SUB-BASE GRANULAR MATERIAL, TYPE B 4"
2. RESURFACING AT RIVERWOODS RD/BLVD:
   - POLYMERIZED HOT-MIX ASPHALT SURFACE COURSE, MIX "F", N90 (1¾")
   - LEVELING BINDER (MACHINE METHOD), N70 (1")

PLAN NOTES:

- ALL STATION/OFFSET/RADIUS CALLOUTS MEASURED TO EDGE OF PAVEMENT UNLESS OTHERWISE NOTED.
- B.O.C. = BACK OF CURB
  F.O.C. = FACE OF CURB
- SOIL BORING LOCATIONS

SCALE: 1" = 50'-0"

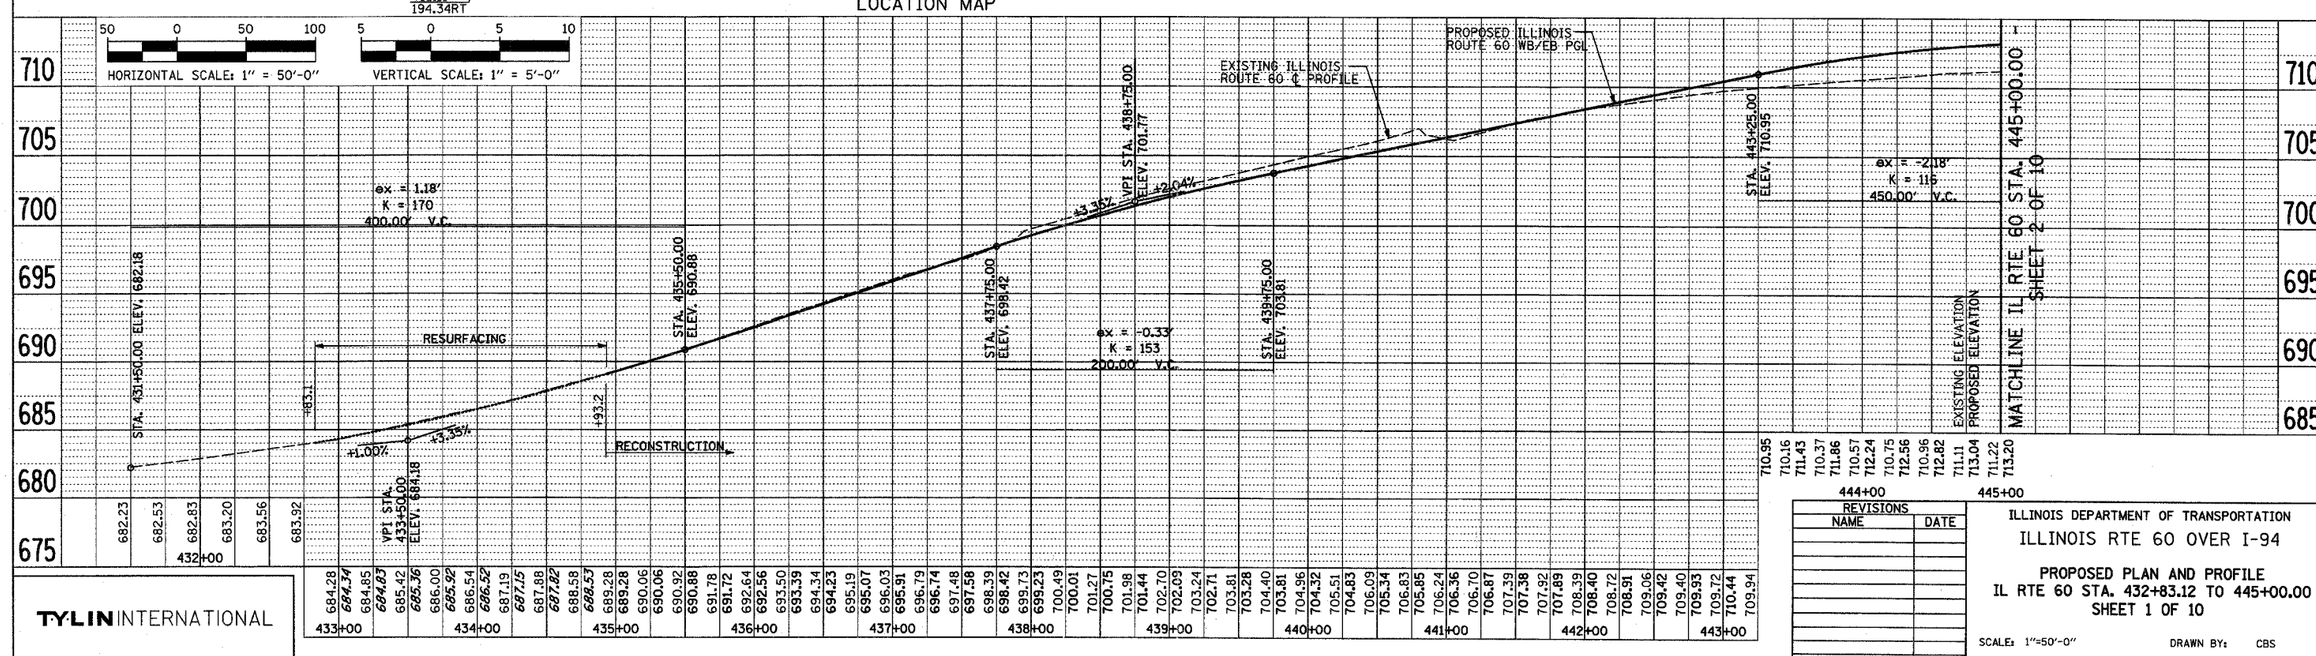

REVISIONS	
NAME	DATE

ILLINOIS DEPARTMENT OF TRANSPORTATION

ILLINOIS RTE 60 OVER I-94

PROPOSED PLAN AND PROFILE
IL RTE 60 STA. 432+83.12 TO 445+00.00
SHEET 1 OF 10

SCALE: 1"=50'-0" DRAWN BY: CBS
DATE: MAY 8, 2007 CHECKED BY: MPG

TYLIN INTERNATIONAL

PLAN: SURVEYED / PLOTTED / ALIGNMENT CHECKED / RT. OF WAY CHECKED / CADD FILE NAME / NOTE BOOK NO. / BY / DATE

PROFILE: SURVEYED / PLOTTED / GRADES CHECKED / B.M. NOTED / STRUCTURE NOTATNS CHKD / NOTE BOOK NO. / BY / DATE

p:\60245811-60\road\60pln_sht01.dgn
5/7/2007 9:27:46 AM